Route Log and Progress Chart

DRAFT

Please Note: Errors and Omissions May Exist.
Contact the VTrans Mapping Section with questions or concerns.

DISTRICT	TOWN	ROUTE
6	BARRE CITY	VT-14

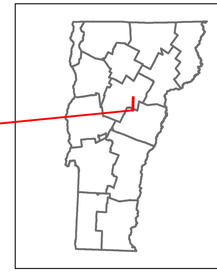

VERMONT 14

Base Map

1 in = 2,000 feet

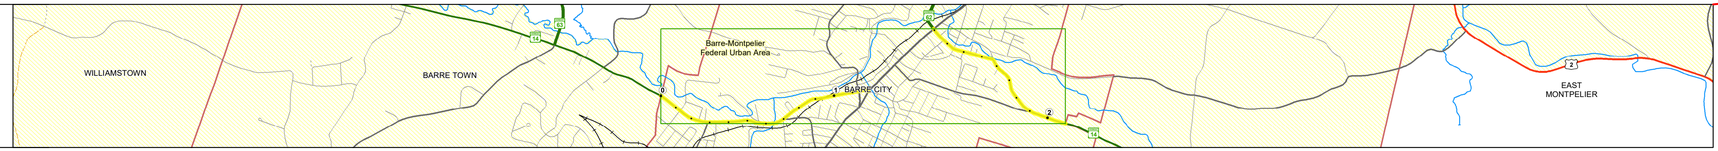

Stick Diagram

Road Widths

Curves

Grades

Guardrails

Rumblestrips

Historic Projects

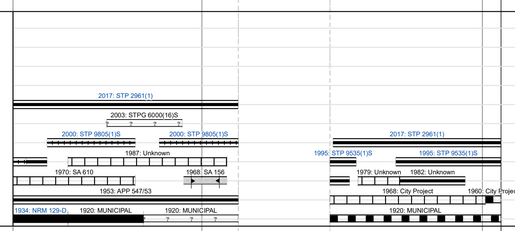

Maintenance Garage

Speed Zone

Functional Class

National Highway System

Limited Access Highway

Customer Service Level

Traffic Counters

AADT

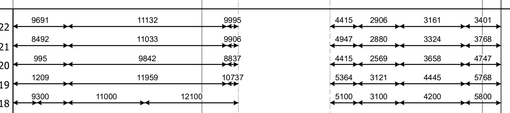

Crash Locations

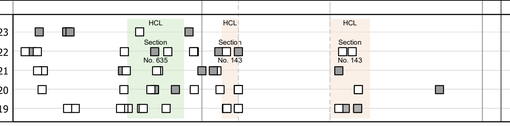

STRUCTURE DESCRIPTIONS

Bridge 66:
Culvert (Arch) - 1920
Structure No. 206000006612012
Length: 93'
Height: 100.0'
Width: 39.0'
Weight Limit: 0
Facility Carried: VT 14 ML
Structure Type: TWO SPAN STONE ARCH
Features Intersected: JAIL BRANCH
Inspection Date: 6/2021
Maintenance/Ownership: City/Municipal

Historic Projects
Unknown; Retreatment; Resurface; Bituminous Mix; Skinny Mix; Bituminous Seal; Bituminous Concrete; Bituminous Macadam; Cold Plane and Bituminous Concrete; Concrete; Gravel; Surface Treated; Gravel; Plant Mix; Reclaimed Base and Bituminous Concrete
Indicated plans available - http://vtransmap01.aot.state.vt.us/rp/dpr/Diwebstore/

Functional Class
1 - Interstate System; 2 - Other Freeways and Expressways; 3 - Principal Arterial; 4 - Minor Arterial; 5 - Major Collector; 6 - Minor Collector
Speed Zones: SPEED LIMIT 25; 30; 35; 40; 45; 50; 55; 60; 65

Curves (degrees) Left / Right
Grades (percent) grade up / grade down
Road Widths (ft)

Traffic Counters
Continuous (CTC)
Weigh-In-Motion (WIM)
Short-Term, Scheduled
Short-Term, Unscheduled
(counter ID)
AADT (AADT)

Crash Locations
Fatal; Injury; Property Damage Only; Unknown Crash Type
High Crash Locations (HCL's)
Sections (& Intersections)
HCL No.
1 - 100 (1 - 10); 101 - 200 (11 - 20); 201 - 300 (21 - 30); 301 - 400 (31 - 40); 401 - 800 (41 - 113)

Mileage by Functional Class By Sheet

6000	4 - Minor Arterial	1.193
037-1	4 - Minor Arterial	0.905

Page Total Mileage: 2.098 mi

Mileage by Town By Sheet

BARRE CITY - V014-1201	2.098 of 2.098
Ghost Section - (US-302, MM 2.150 to 1.665)	

Page Total Mileage: 2.098 mi

DISTRICT	TOWN	Date: 09/28/23	ROUTE
6	BARRE CITY	1 of 1 TWN mileage: 0.0 to 2.098	VT-14 ETE mileage: 48.995 to 51.093