Route Log and Progress Chart

DRAFT

Please Note: Errors and Omissions May Exist.
Contact the VTrans Mapping Section with questions or concerns.

DISTRICT	TOWN	ROUTE
2	JAMAICA	VT-30

VERMONT 30

Base Map

1 in = 0.6 miles

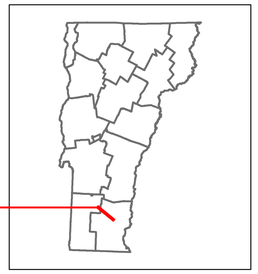

Stick Diagram

Town Center
Intersecting State Routes (excl. ramps/approaches)
Other Intersecting Highways, Ramps, Approaches
Railroad Crossings
Primary Structures
Secondary Structures
Divided State Highway
State Highway
Divided Town Highway
Town Highway
Streams (Hydraulic Structure)
Town Boundary
District Boundaries
State/Town Highway Change
Divided Highway Limits
Ghost Section Boundary
Federal Urban Area Limits

Scale: 1 INCH = 2,000 FEET

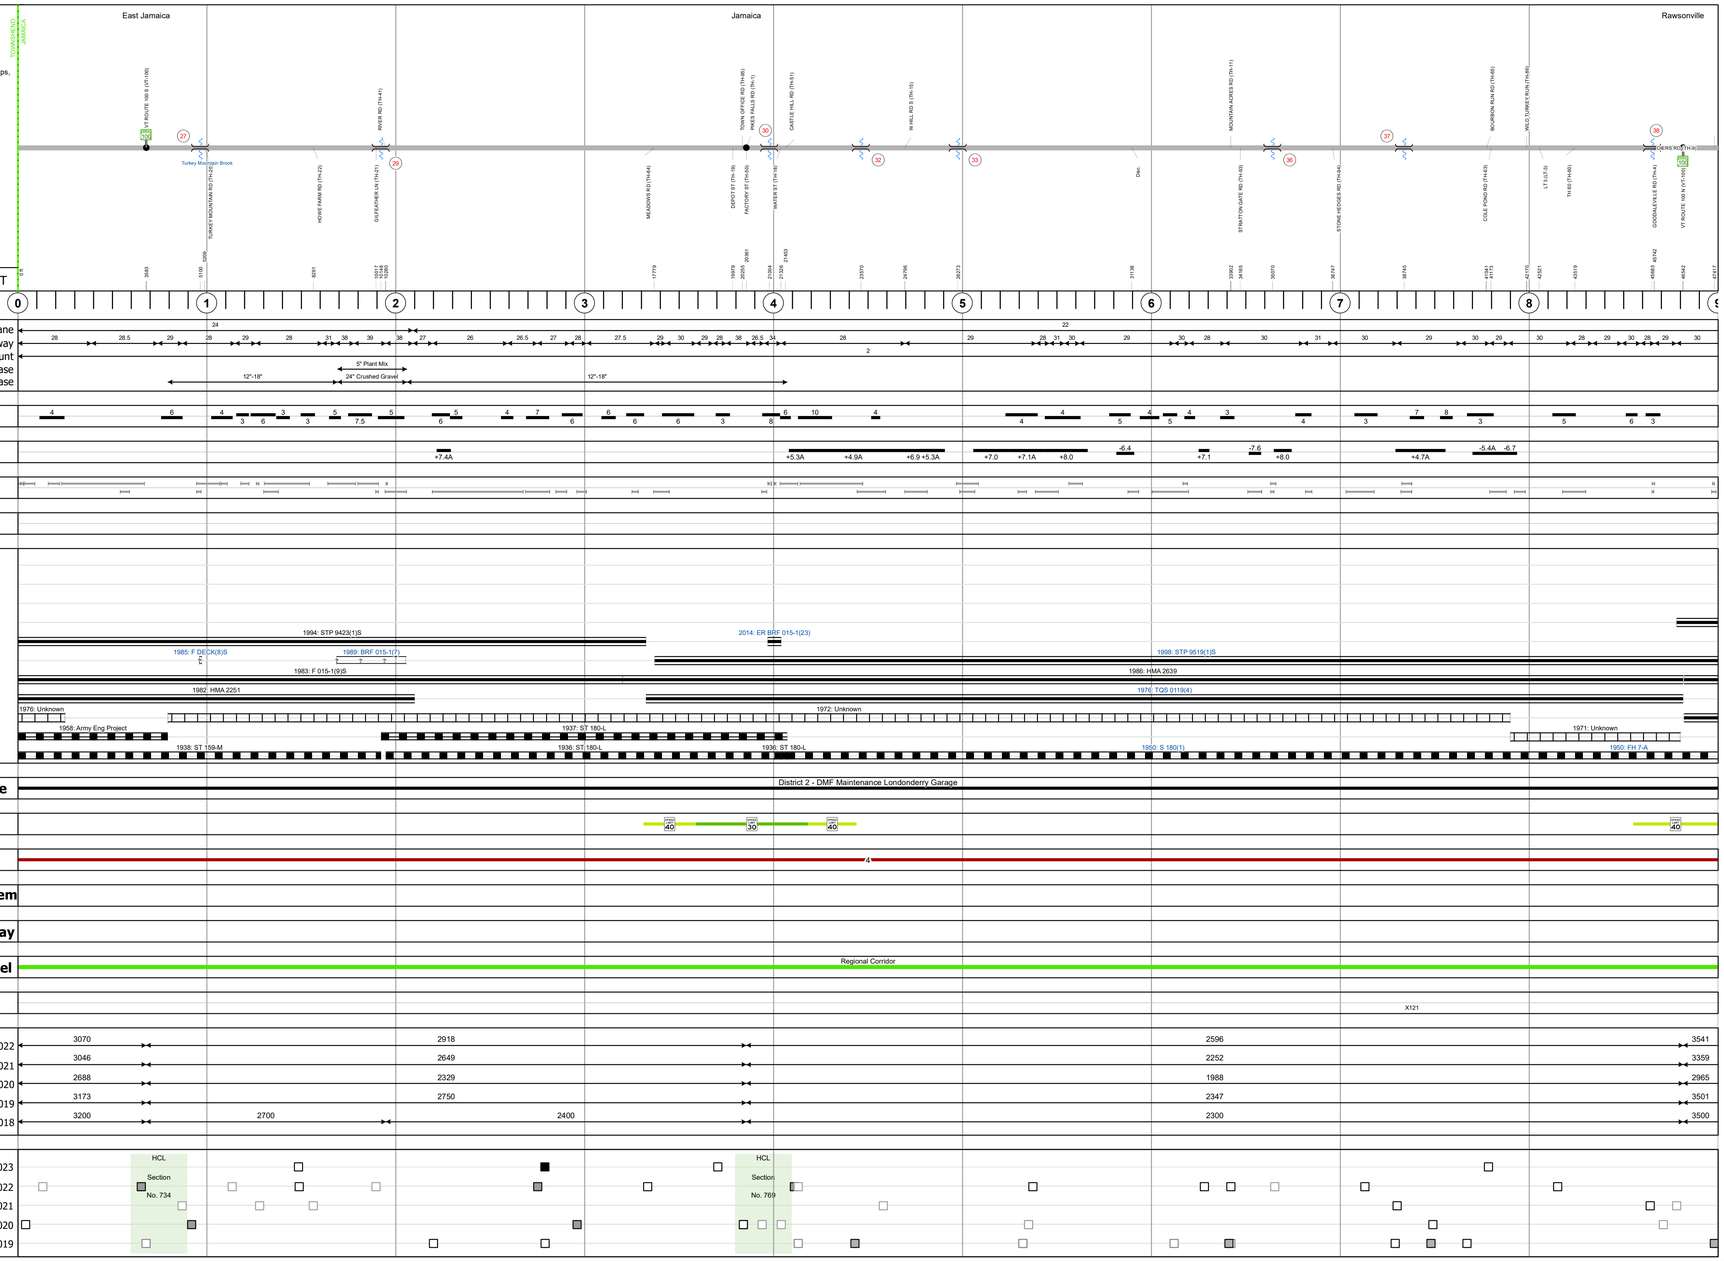

STRUCTURE DESCRIPTIONS

Bridge 27:
Stringer/multi-beam or girder - 1938
Structure No. 200015002713092
Length: 84'
Height: 100.0'
Width: 27.0'
Weight Limit: 0
Facility Carried: VT 30 ML
Structure Type: ROLLED BEAM
Features Intersected: TURKEY MT. BROOK
Surface: Bituminous
Inspection Date: 5/2021
Maintenance/Ownership: State

Bridge 29:
Stringer/multi-beam or girder - 1988
Structure No. 200015002913092
Length: 210'
Height: 100.0'
Width: 39.0'
Weight Limit: 0
Facility Carried: VT 30 ML
Structure Type: 2 SP CONT CUR GIRDER
Features Intersected: WEST RIVER
Surface: Bituminous
Inspection Date: 5/2021
Maintenance/Ownership: State

Bridge 30:
Stringer/multi-beam or girder - 2013
Structure No. 200015003013092
Length: 133'
Height: 100.0'
Width: 39.0'
Weight Limit: 0
Facility Carried: VT 30 ML
Structure Type: CURVED PLATE GIRDER
Features Intersected: BALL MTN. BROOK
Surface: Bituminous
Inspection Date: 5/2023
Maintenance/Ownership: State

Bridge 32:
Culvert - 1950
Structure No. 300119003213091
Length: 12'
Weight Limit: 0
Facility Carried: VT30
Structure Type: RC BOX
Features Intersected: BROOK
Inspection Date: 11/2021
Maintenance: State

Bridge 33:
Culvert - 1950
Structure No. 300015003313091
Length: 10'
Weight Limit: 0
Facility Carried: VT30
Structure Type: RC BOX
Features Intersected: BROOK
Inspection Date: 11/2021
Maintenance: State

Bridge 36:
Culvert - 1936
Structure No. 300015003613091
Length: 8'
Weight Limit: 0
Facility Carried: VT30
Structure Type: RC BOX
Features Intersected: BROOK
Inspection Date: 11/2021
Maintenance: State

Bridge 37:
Culvert - 1950
Structure No. 300015003713091
Length: 16'
Weight Limit: 0
Facility Carried: VT30
Structure Type: RC BOX
Features Intersected: BROOK
Inspection Date: 11/2021
Maintenance: State

Bridge 38:
Culvert - 1950
Structure No. 300015003813091
Length: 18'
Weight Limit: 0
Facility Carried: VT30
Structure Type: TWIN ACCGMPP
Features Intersected: BROOK
Inspection Date: 11/2021
Maintenance: State

Historic Projects

Unknown
Retreatment
Resurface
Bituminous Mix
Skinny Mix
Bituminous Seal
Bituminous Concrete
Bituminous Macadam
Cold Plane and Bituminous Concrete
Concrete
Gravel
Surface Treated
Gravel
Plant Mix
Reclaimed Base and Bituminous Concrete

Indicated plans available - http://vtransmap01.act.state.vt.us/rp/dpr/Diwebstore/

Functional Class

1 - Interstate System
2 - Other Freeways and Expressways
3 - Principal Arterial
4 - Minor Arterial
5 - Major Collector
6 - Minor Collector

Speed Zones

SPEED 25, SPEED 30, SPEED 35, SPEED 40, SPEED 45, SPEED 50, SPEED 55, SPEED 60, SPEED 65

Curves

Left (degrees)
Right

Grades

grade up (percent)
grade down

Road Widths

(ft)

Traffic Counters

Continuous (CTC)
Weigh-In-Motion (WIM)
Short-Term, Scheduled
Short-Term, Unscheduled
(counter ID)

AADT
(AADT)

Crash Locations

Fatal
Injury
Property Damage Only
Unknown Crash Type

High Crash Locations (HCL's)
Sections (& Intersections)

HCL No.	
1 - 100 (1 - 10)	201 - 300 (21 - 30)
101 - 200 (11 - 20)	301 - 400 (31 - 40)
	401 - 800 (41 - 113)

Mileage by Functional Class By Sheet

015-1	4 - Minor Arterial	9.000

Page Total Mileage: 9.000 mi

Mileage by Town By Sheet

JAMAICA - V030-1309	9.0 of 10.119

Page Total Mileage: 9.0 mi

DISTRICT	TOWN	Date: 09/22/23	ROUTE
2	JAMAICA	1 of 2 TWN mileage: 0.0 to 9.0	VT-30 ETE mileage: 21.696 to 30.696

For More Information Contact - Vermont Agency of Transportation, Policy, Planning and Intermodal Development Division - Mapping Section, 219 North Main Street, Barre, VT 05641 Telephone: 802-828-2600.