VTrans Working to Get You There
Vermont Agency of Transportation

Route Log and Progress Chart

DRAFT

Please Note: Errors and Omissions May Exist.
Contact the VTrans Mapping Section with questions or concerns.

DISTRICT	TOWN	ROUTE
4	WINDSOR	VT-44

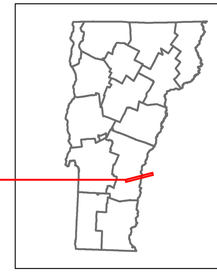

VERMONT 44

Base Map

1 in = 0.8 miles

Stick Diagram

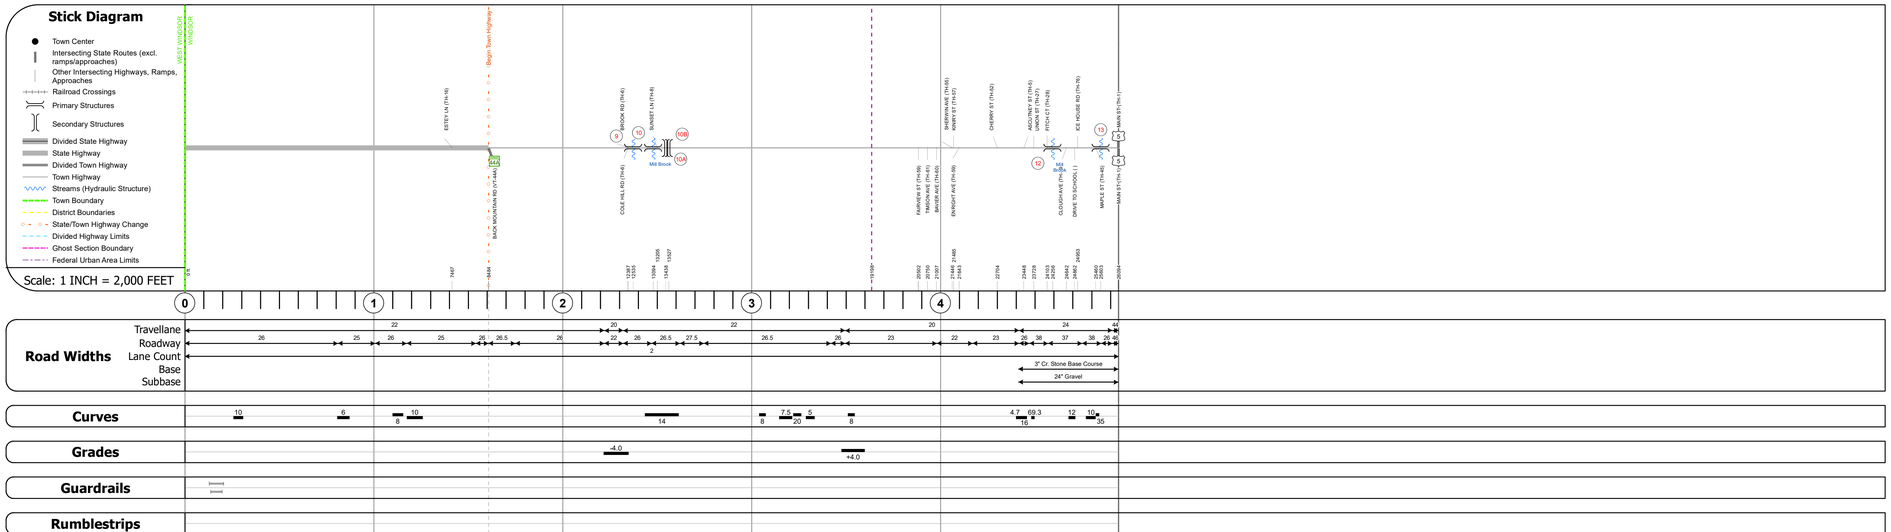

Road Widths

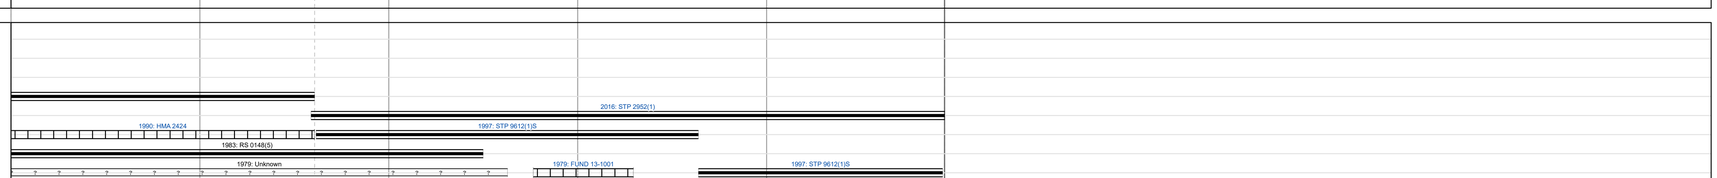

Curves

Grades

Guardrails

Rumblestrips

Historic Projects

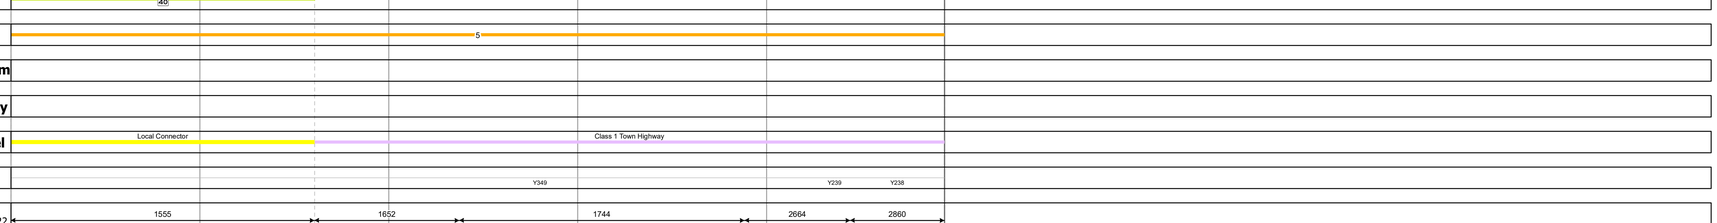

Maintenance Garage

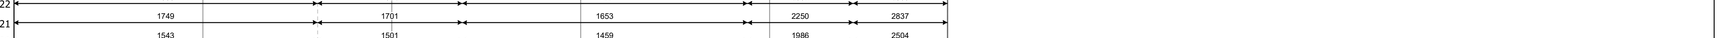

Speed Zone

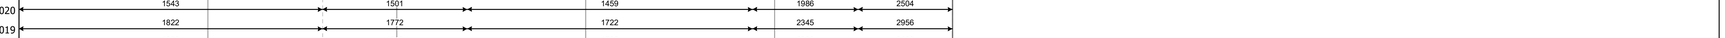

Functional Class

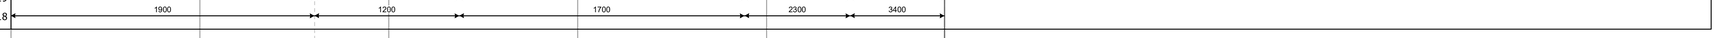

National Highway System

Limited Access Highway

Customer Service Level

Traffic Counters

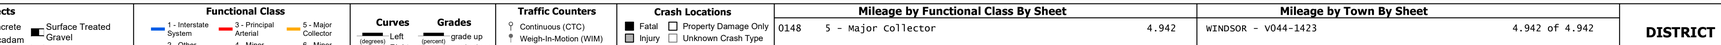

AADT

Crash Locations

STRUCTURE DESCRIPTIONS

Bridge 9:
Culvert - 1952
Structure No. 300148000914231
Length: 14'
Under Clearance: 4.0'
Weight Limit: 0
Facility Carried: VT44
Structure Type: RC BOX
Features Intersected: BROOK
Surface: Bituminous
Inspection Date: 11/2022
Maintenance: State

Bridge 10:
Tee Beam - 1952
Structure No. 200148001014232
Length: 120'
Height: 100.0'
Width: 30.0'
Weight Limit: 0
Facility Carried: VT 44 ML
Structure Type: 2 SP CONCRETE T-BEAM
Features Intersected: MILL BROOK
Surface: Bituminous
Inspection Date: 6/2021
Maintenance/Ownership: State

Unknown 10A:
Unknown
Structure No. 200091033S14232
Structure Type: Unknown

Unknown 10B:
Unknown
Structure No. 200091033N14232
Structure Type: Unknown

Bridge 12:
Stringer/multi-beam or girder - 1969
Structure No. 200148001214232
Length: 84'
Height: 100.0'
Width: 51.0'
Weight Limit: 0
Facility Carried: VT 44 ML
Structure Type: WELDED GIRDER
Features Intersected: MILL BROOK
Surface: Bituminous
Inspection Date: 6/2021
Maintenance/Ownership: Town

Bridge 13:
Stringer/multi-beam or girder - 1969
Structure No. 200148001314232
Length: 79'
Height: 100.0'
Width: 51.0'
Weight Limit: 0
Facility Carried: VT 44 ML
Structure Type: ROLLED BEAM
Features Intersected: MILL BROOK
Surface: Bituminous
Inspection Date: 6/2021
Maintenance/Ownership: Town

Historic Projects
Unknown
Retreatment
Resurface
Bituminous Mix
Skinny Mix
Bituminous Seal
Bituminous Concrete
Bituminous Macadam
Cold Plane and Bituminous Concrete
Concrete
Gravel
Surface Treated Gravel
Plant Mix
Reclaimed Base and Bituminous Concrete
Indicated plans available - http://vtransmap01.act.state.vt.us/rp/dpr/Diwebstore/

Functional Class
1 - Interstate System
2 - Other Freeways and Expressways
3 - Principal Arterial
4 - Minor Arterial
5 - Major Collector
6 - Minor Collector

Speed Zones
SPEED 25 | SPEED 30 | SPEED 35 | SPEED 40 | SPEED 45 | SPEED 50 | SPEED 55 | SPEED 60 | SPEED 65

Curves
(degrees) Left / Right

Grades
(percent) grade up / grade down

Road Widths
(ft)

Traffic Counters
Continuous (CTC)
Weigh-In-Motion (WIM)
Short-Term, Scheduled
Short-Term, Unscheduled
(counter ID)

AADT
(AADT)

Crash Locations
Fatal
Injury
Property Damage Only
Unknown Crash Type

High Crash Locations (HCL's)
Sections (& Intersections)
HCL No.
1 - 100 (1 - 10)
101 - 200 (11 - 20)
201 - 300 (21 - 30)
301 - 400 (31 - 40)
401 - 800 (41 - 113)

Mileage by Functional Class By Sheet

0148	5 - Major Collector	4.942

Page Total Mileage: 4.942 mi

Mileage by Town By Sheet

WINDSOR - V044-1423	4.942 of 4.942

Page Total Mileage: 4.942 mi

DISTRICT	TOWN	Date: 09/22/23	ROUTE
4	WINDSOR	1 of 1 TWN mileage: 0.0 to 4.942	VT-44 ETE mileage: 5.246 to 10.188