Route Log and Progress Chart

DRAFT

Please Note: Errors and Omissions May Exist.
Contact the VTrans Mapping Section with questions or concerns.

DISTRICT	TOWN	ROUTE
9	BARTON	VT-58

VERMONT 58

Base Map

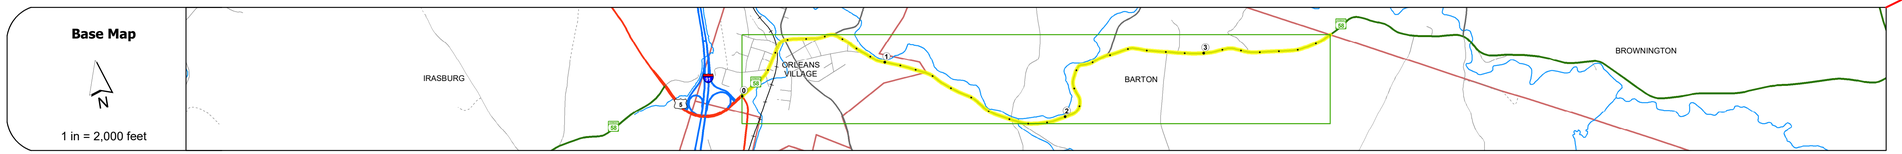

1 in = 2,000 feet

Stick Diagram

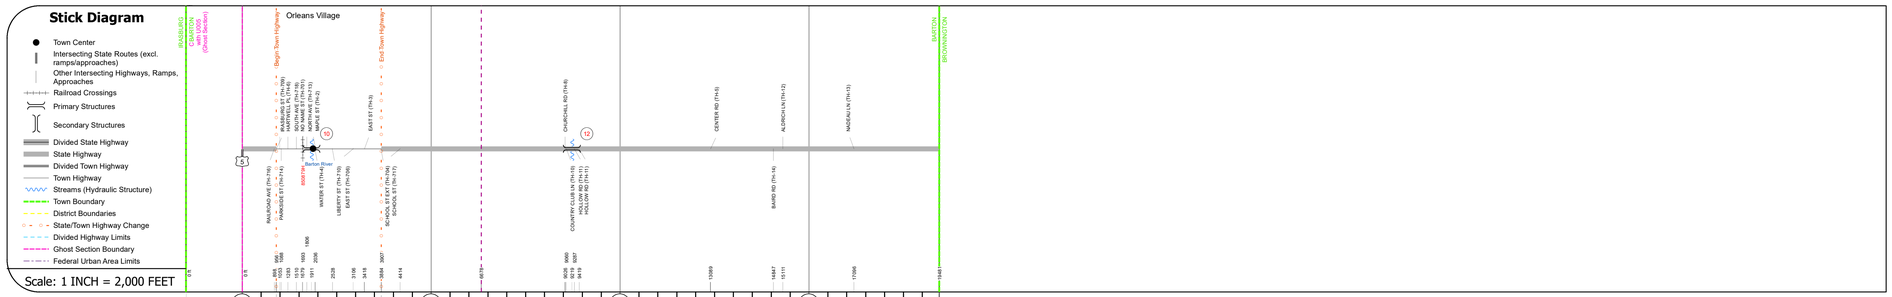

Road Widths

Curves

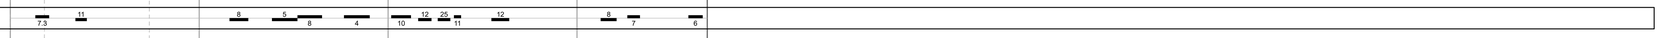

Grades

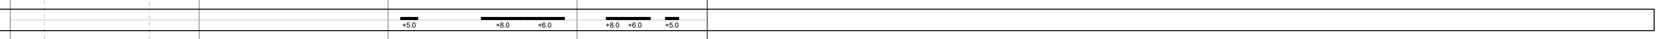

Guardrails

Rumblestrips

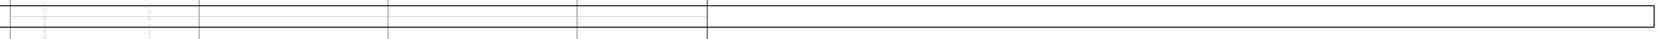

Historic Projects

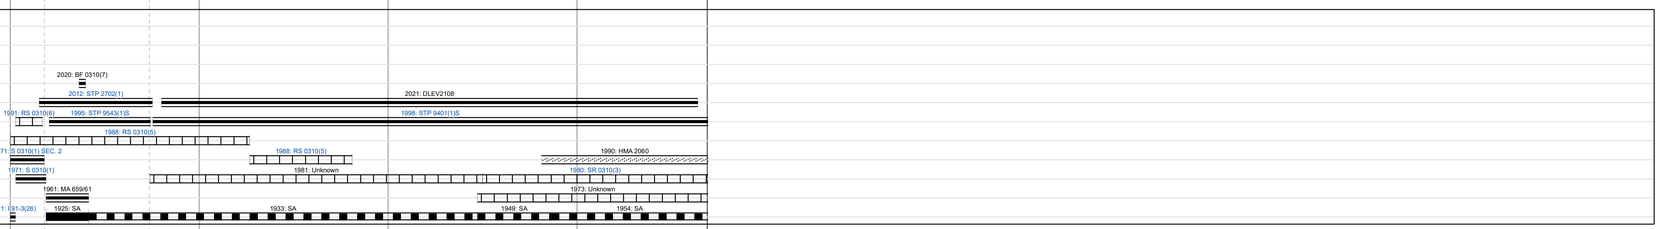

Maintenance Garage

Speed Zone

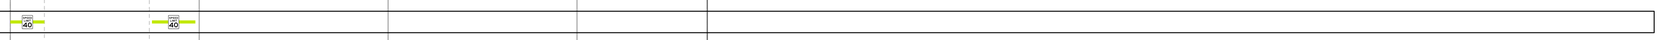

Functional Class

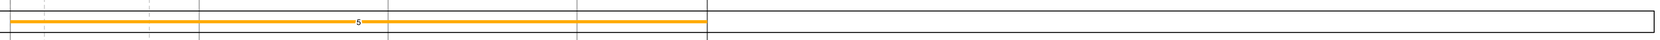

National Highway System

Limited Access Highway

Customer Service Level

Traffic Counters

AADT

Crash Locations

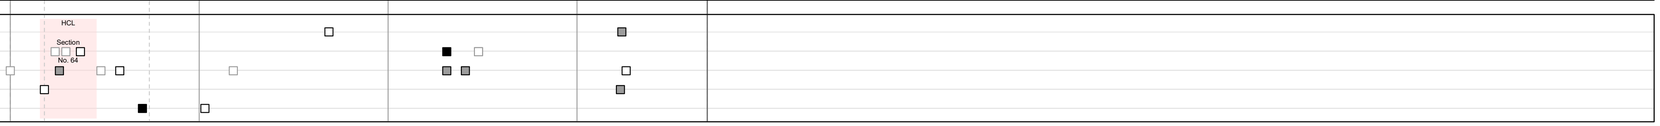

STRUCTURE DESCRIPTIONS

Bridge 10:
Stringer/multi-beam or girder - 2019
Structure No. 300310001010022
Length: 59'
Height: 100.0'
Width: 41.0'
Weight Limit: 0
Facility Carried: VT 58 ML
Structure Type: GALV WELD PLT GIRDER
Features Intersected: BARTON RIVER
Surface: Bituminous
Inspection Date: 7/2021
Maintenance/Ownership: Town

Bridge 12:
Slab - 1933
Structure No. 300310001210021
Length: 12'
Width: 29.0'
Under Clearance: 5.0'
Weight Limit: 0
Facility Carried: VT58
Structure Type: CONCRETE SLAB
Features Intersected: BROOK
Surface: Bituminous
Inspection Date: 12/2022
Maintenance: State

Historic Projects
Unknown; Retreatment; Resurface; Bituminous Mix; Skinny Mix; Bituminous Seal; Bituminous Concrete; Bituminous Macadam; Cold Plane and Bituminous Concrete; Concrete; Gravel; Surface Treated Gravel; Plant Mix; Reclaimed Base and Bituminous Concrete
Indicated plans available - http://vtransmap01.aot.state.vt.us/rp/dpr/DIwebstore/

Functional Class
1 - Interstate System; 2 - Other Freeways and Expressways; 3 - Principal Arterial; 4 - Minor Arterial; 5 - Major Collector; 6 - Minor Collector

Speed Zones
SPEED LIMIT 25; 30; 35; 40; 45; 50; 55; 60; 65

Curves (degrees) Left / Right

Grades (percent) grade up / grade down

Road Widths (ft)

Traffic Counters
Continuous (CTC)
Weigh-In-Motion (WIM)
Short-Term, Scheduled
Short-Term, Unscheduled
(counter ID)
AADT (AADT)

Crash Locations
Fatal; Injury; Property Damage Only; Unknown Crash Type

High Crash Locations (HCL's)
Sections (& Intersections)
HCL No.
1 - 100 (1 - 10); 101 - 200 (11 - 20); 201 - 300 (21 - 30); 301 - 400 (31 - 40); 401 - 800 (41 - 113)

Mileage by Functional Class By Sheet

0310	5 - Major Collector	3.690

Page Total Mileage: 3.690 mi

Mileage by Town By Sheet

BARTON - VQ58-1002	3.69 of 3.69
Ghost Section - (US-5, MM 10.775 to 10.477)	

Page Total Mileage: 3.69 mi

DISTRICT	TOWN	Date: 09/22/23	ROUTE
9	BARTON	1 of 1 TWN mileage: 0.0 to 3.69	VT-58 ETE mileage: 11.643 to 15.333