Route Log and Progress Chart

DRAFT

Please Note: Errors and Omissions May Exist.
Contact the VTrans Mapping Section with questions or concerns.

DISTRICT	TOWN	ROUTE
2	CHESTER	VT-103

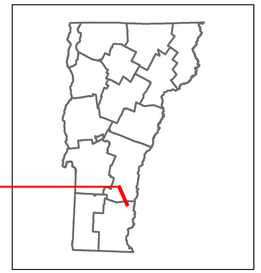

VERMONT 103

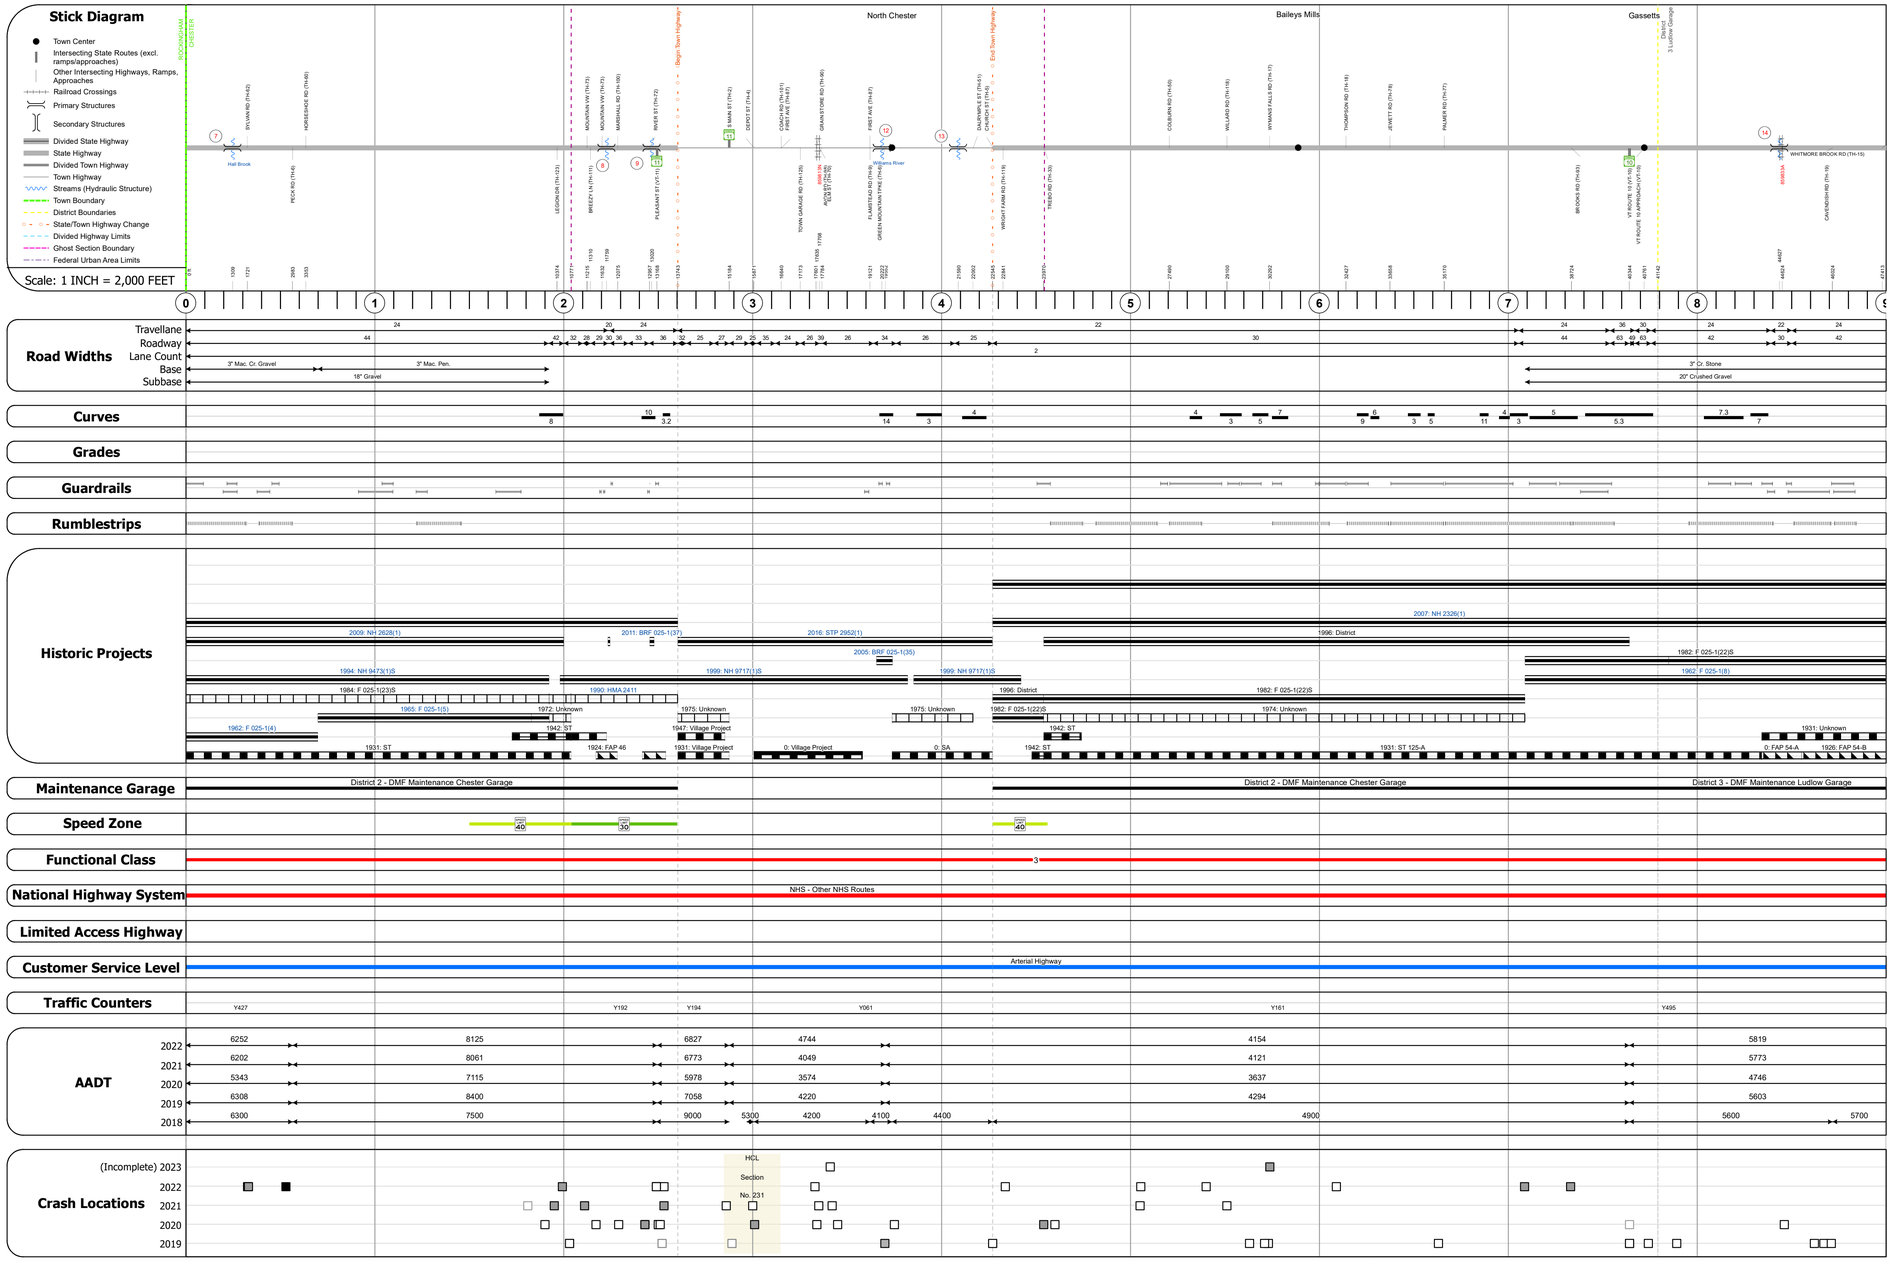

STRUCTURE DESCRIPTIONS

Bridge 7:
Culvert - 1962
Structure No. 300025000714071
Length: 22'
Under Clearance: 12.0'
Weight Limit: 0
Facility Carried: VT103
Structure Type: RC BOX
Features Intersected: BROOK
Inspection Date: 11/2022
Maintenance: State

Bridge 8:
Tee Beam - 2011
Structure No. 200025000814072
Length: 61'
Height: 100.0'
Width: 38.0'
Weight Limit: 0
Facility Carried: VT 00103 ML
Structure Type: PRESTRESS NEXT BEAM
Features Intersected: S. BR. WILLIAMS RIVER
Surface: Bituminous
Inspection Date: 6/2021
Maintenance/Ownership: State

Bridge 9:
Stringer/multi-beam or girder - 2011
Structure No. 200025000914072
Length: 123'
Height: 100.0'
Width: 40.0'
Weight Limit: 0
Facility Carried: VT 00103 ML
Structure Type: WELDED CURVED GIRDER
Features Intersected: MID. BR WILLIAMS RIVER
Surface: Bituminous
Inspection Date: 6/2021
Maintenance/Ownership: State

Bridge 12:
Stringer/multi-beam or girder - 2004
Structure No. 200025001214072
Length: 112'
Height: 100.0'
Width: 40.0'
Weight Limit: 0
Facility Carried: VT 00103 ML
Structure Type: CUR WLD PLT GIRDER
Features Intersected: WILLIAMS RIVER
Surface: Bituminous
Inspection Date: 6/2021
Maintenance/Ownership: Town

Bridge 13:
Culvert - 2013
Structure No. 300025001314071
Length: 12'
Under Clearance: 4.0'
Weight Limit: 0
Facility Carried: VT103
Structure Type: SEGMENTAL RC BOX
Features Intersected: TREBO BROOK
Inspection Date: 11/2022
Maintenance: State

Bridge 14:
Stringer/multi-beam or girder - 1962
Structure No. 200025001414072
Length: 361'
Height: 100.0'
Width: 30.0'
Under Clearance: 28.0'
Weight Limit: 0
Facility Carried: VT 00103 ML
Structure Type: 4 SPAN ROLLED BEAM
Features Intersected: WILLIAMS R. + GMRR
Surface: Bituminous
Inspection Date: 4/2023
Maintenance/Ownership: State

Historic Projects: Unknown; Retreatment; Resurface; Bituminous Mix; Skinny Mix; Bituminous Seal; Bituminous Concrete; Bituminous Macadam; Cold Plane and Bituminous Concrete; Concrete; Gravel; Surface Treated; Gravel; Plant Mix; Reclaimed Base and Bituminous Concrete

Functional Class: 1 - Interstate System; 2 - Other Freeways and Expressways; 3 - Principal Arterial; 4 - Minor Arterial; 5 - Major Collector; 6 - Minor Collector

Speed Zones: 25, 30, 35, 40, 45, 50, 55, 60, 65

Curves: (degrees) Left, Right

Grades: (percent) grade up, grade down

Road Widths (ft)

Traffic Counters: Continuous (CTC); Weigh-In-Motion (WIM); Short-Term, Scheduled; Short-Term, Unscheduled (counter ID)

AADT (AADT)

Crash Locations: Fatal; Injury; Property Damage Only; Unknown Crash Type

High Crash Locations (HCL's) Sections (& Intersections)
HCL No.
1 - 100 (1 - 10)
101 - 200 (11 - 20)
201 - 300 (21 - 30)
301 - 400 (31 - 40)
401 - 800 (41 - 113)

Indicated plans available - http://vtransmap01.aot.state.vt.us/rp/dpr/Diwebstore/

Mileage by Functional Class By Sheet

025	3 - Other Principal Arterial	9.000

Page Total Mileage: 9.000 mi

Mileage by Town By Sheet

CHESTER - V103-1407		9.0 of 9.73

Page Total Mileage: 9.0 mi

DISTRICT	TOWN	Date: 09/23/23	ROUTE
2	CHESTER	1 of 2 TWN mileage: 0.0 to 9.0	VT-103 ETE mileage: 6.753 to 15.753

For More Information Contact - Vermont Agency of Transportation, Policy, Planning and Intermodal Development Division - Mapping Section, 219 North Main Street, Barre, VT 05641 Telephone: 802-828-2600.