Route Log and Progress Chart

DRAFT

Please Note: Errors and Omissions May Exist.
Contact the VTrans Mapping Section with questions or concerns.

DISTRICT	TOWN	ROUTE
4	THETFORD	VT-113

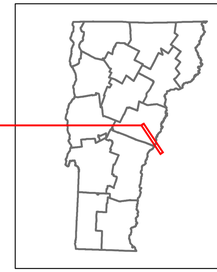

VERMONT 113

Base Map

1 in = 1 miles

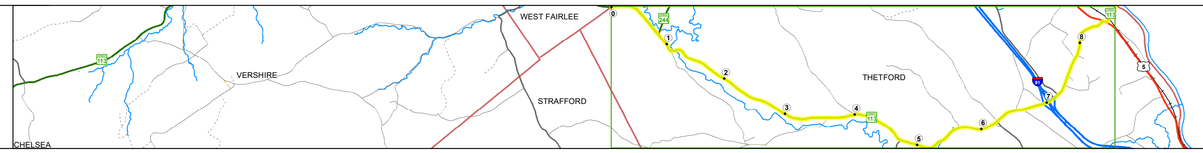

Stick Diagram

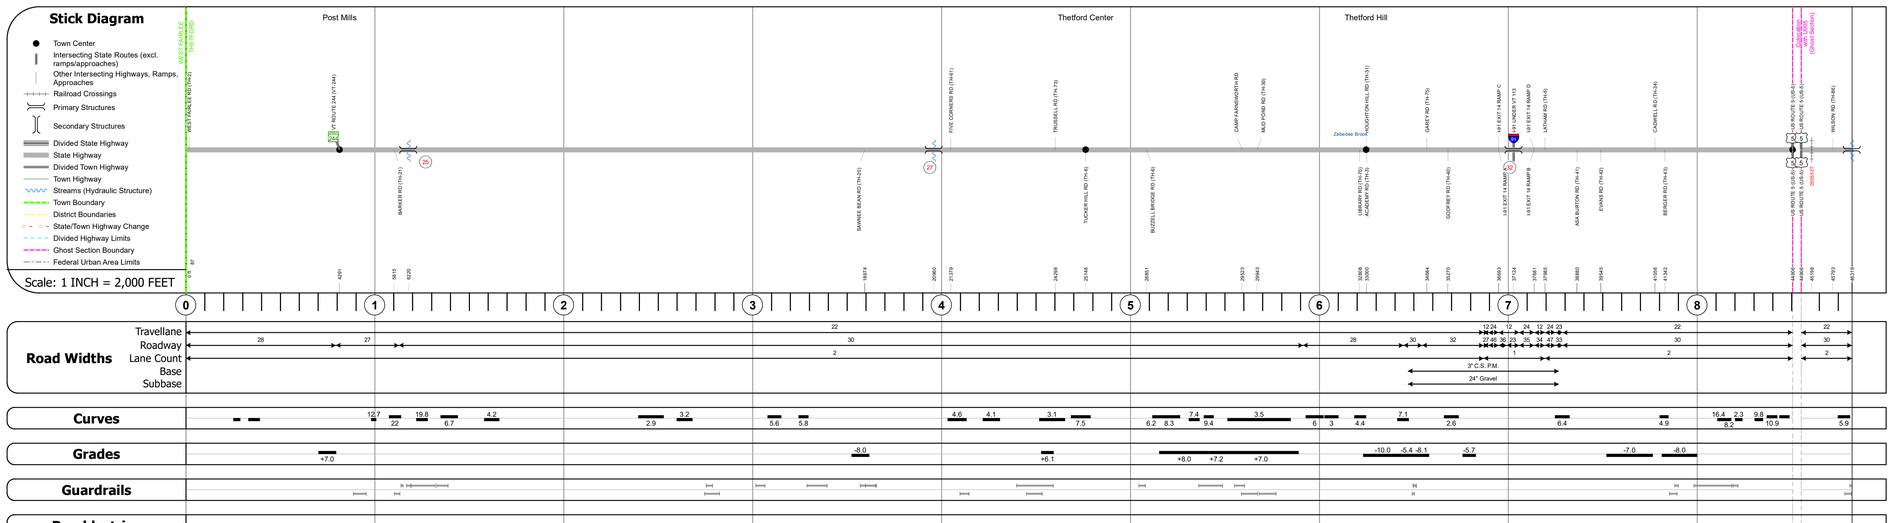

Road Widths

Curves

Grades

Guardrails

Rumblestrips

Historic Projects

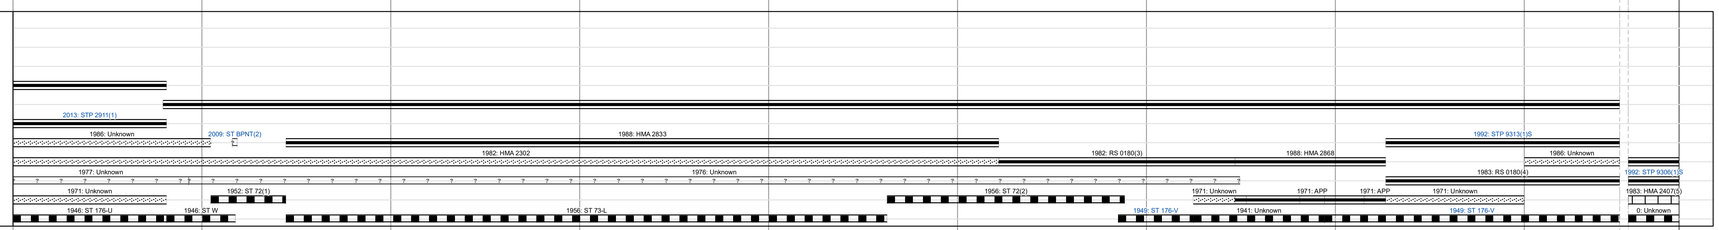

Maintenance Garage

Speed Zone

Functional Class

National Highway System

Limited Access Highway

Customer Service Level

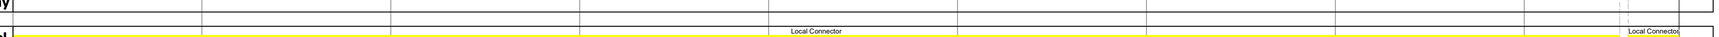

Traffic Counters

AADT

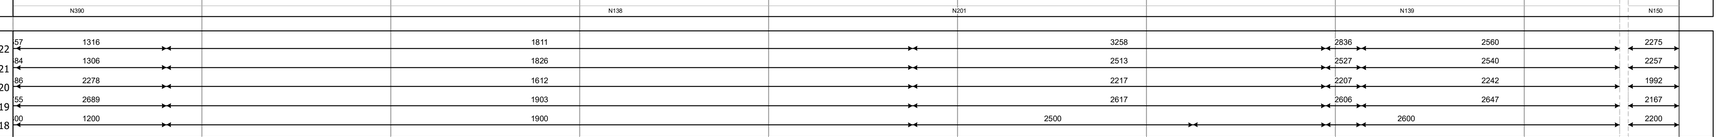

Crash Locations

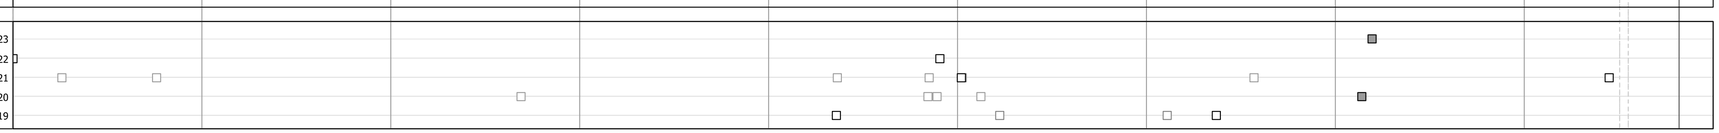

STRUCTURE DESCRIPTIONS

Bridge 25:
Stringer/multi-beam or girder - 1952
Structure No. 200180002509112
Length: 79'
Height: 100.0'
Width: 30.0'
Weight Limit: 0
Facility Carried: VT 00113 ML
Structure Type: ROLLED BEAM
Features Intersected: OMPOMPANOOSUC RIVER
Surface: Bituminous
Inspection Date: 7/2021
Maintenance/Ownership: State

Bridge 27:
Culvert - 1950
Structure No. 300180002709111
Length: 6'
Under Clearance: 6.0'
Weight Limit: 0
Facility Carried: VT113
Structure Type: ACCGMPP
Features Intersected: BROOK
Inspection Date: 12/2018
Maintenance: State

Bridge 32:
Stringer/multi-beam or girder - 1970
Structure No. 200180003209112
Length: 204'
Height: 100.0'
Width: 55.0'
Under Clearance: 16.0'
Weight Limit: 0
Facility Carried: VT 00113 ML
Structure Type: 2 SP WLD PLT GIRDER
Features Intersected: I 91 UNDER VT 113
Surface: Bituminous
Inspection Date: 5/2022
Maintenance/Ownership: State

Bridge :
Truss - thru - 1937
Structure No. 200180B03309112
Length: 471'
Height: 14.0'
Width: 21.0'
Weight Limit: 0
Facility Carried: EAST THETFORD ROAD
Structure Type: Unknown
Features Intersected: CONNECTICUT RIVER
Historic Structure eligible for the NRHP
Surface: Bituminous
Inspection Date: 11/2022
Maintenance/Ownership: State

Historic Projects
Unknown; Retreatment; Resurface; Bituminous Mix; Skinny Mix; Bituminous Seal; Bituminous Concrete; Bituminous Macadam; Cold Plane and Bituminous Concrete; Concrete; Gravel; Surface Treated Gravel; Plant Mix; Reclaimed Base and Bituminous Concrete

Indicated plans available - http://vtransmap01.aot.state.vt.us/ip/dpr/Diwebstore/

Functional Class
1 - Interstate System; 2 - Other Freeways and Expressways; 3 - Principal Arterial; 4 - Minor Arterial; 5 - Major Collector; 6 - Minor Collector

Speed Zones
SPEED 25; SPEED 30; SPEED 35; SPEED 40; SPEED 45; SPEED 50; SPEED 55; SPEED 60; SPEED 65

Curves
(degrees) Left / Right

Grades
(percent) grade up / grade down

Road Widths
(ft)

Traffic Counters
Continuous (CTC); Weigh-In-Motion (WIM); Short-Term, Scheduled; Short-Term, Unscheduled (counter ID)

AADT (AADT)

Crash Locations
Fatal; Injury; Property Damage Only; Unknown Crash Type

High Crash Locations (HCL's)
Sections (& Intersections)

HCL No.
1 - 100 (1 - 10); 101 - 200 (11 - 20); 201 - 300 (21 - 30); 301 - 400 (31 - 40); 401 - 800 (41 - 113)

Mileage by Functional Class By Sheet

0180	5 - Major Collector	8.773

Page Total Mileage: 8.773 mi

Mileage by Town By Sheet

THETFORD - V113-0911	8.773 of 8.773
Ghost Section - (US-5, MM 3.040 to 2.994)	

Page Total Mileage: 8.773 mi

DISTRICT	TOWN	Date: 09/23/23	ROUTE
4	THETFORD	1 of 1 TWN mileage: 0.0 to 8.773	VT-113 ETE mileage: 14.019 to 22.792