

**STATE OF VERMONT
AGENCY OF TRANSPORTATION**

MASTER PLAN

RUTLAND STATE AIRPORT


PROJECT NO. A-50-0015-01

INDEX TO DRAWINGS

1. EXISTING AIRPORT LAYOUT PLAN
2. AIRPORT LAYOUT PLAN
3. TERMINAL AREA PLAN
4. AIRPORT IMAGINARY SURFACES PLAN
5. PLAN / PROFILE, RUNWAY 1-19
& APPROACHES
6. PLAN / PROFILE, RUNWAY 13-31
& APPROACHES
7. LAND USE PLAN


NOVEMBER, 1979

**HOYLE, TANNER & ASSOCIATES, INC.
CONSULTING ENGINEERS
LONDONDERRY, NEW HAMPSHIRE**

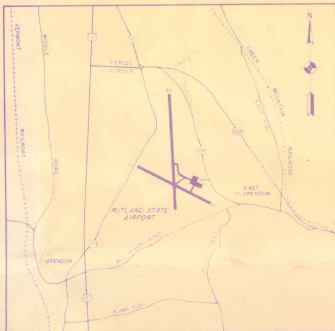

LOCATION MAP


0 1 2 MILE
GRAPHIC SCALE

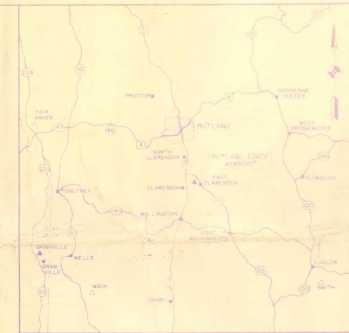

VICINITY MAP

LEGEND
• OTHER AND TOWNS
▲ AIRPORT (EXIST. AIRPORT)
■ AIRPORT (PLANNED AIRPORT)
□ RAILROAD
□ STATE HIGHWAY
□ STATE ROAD

0 1 2 MILE
GRAPHIC SCALE



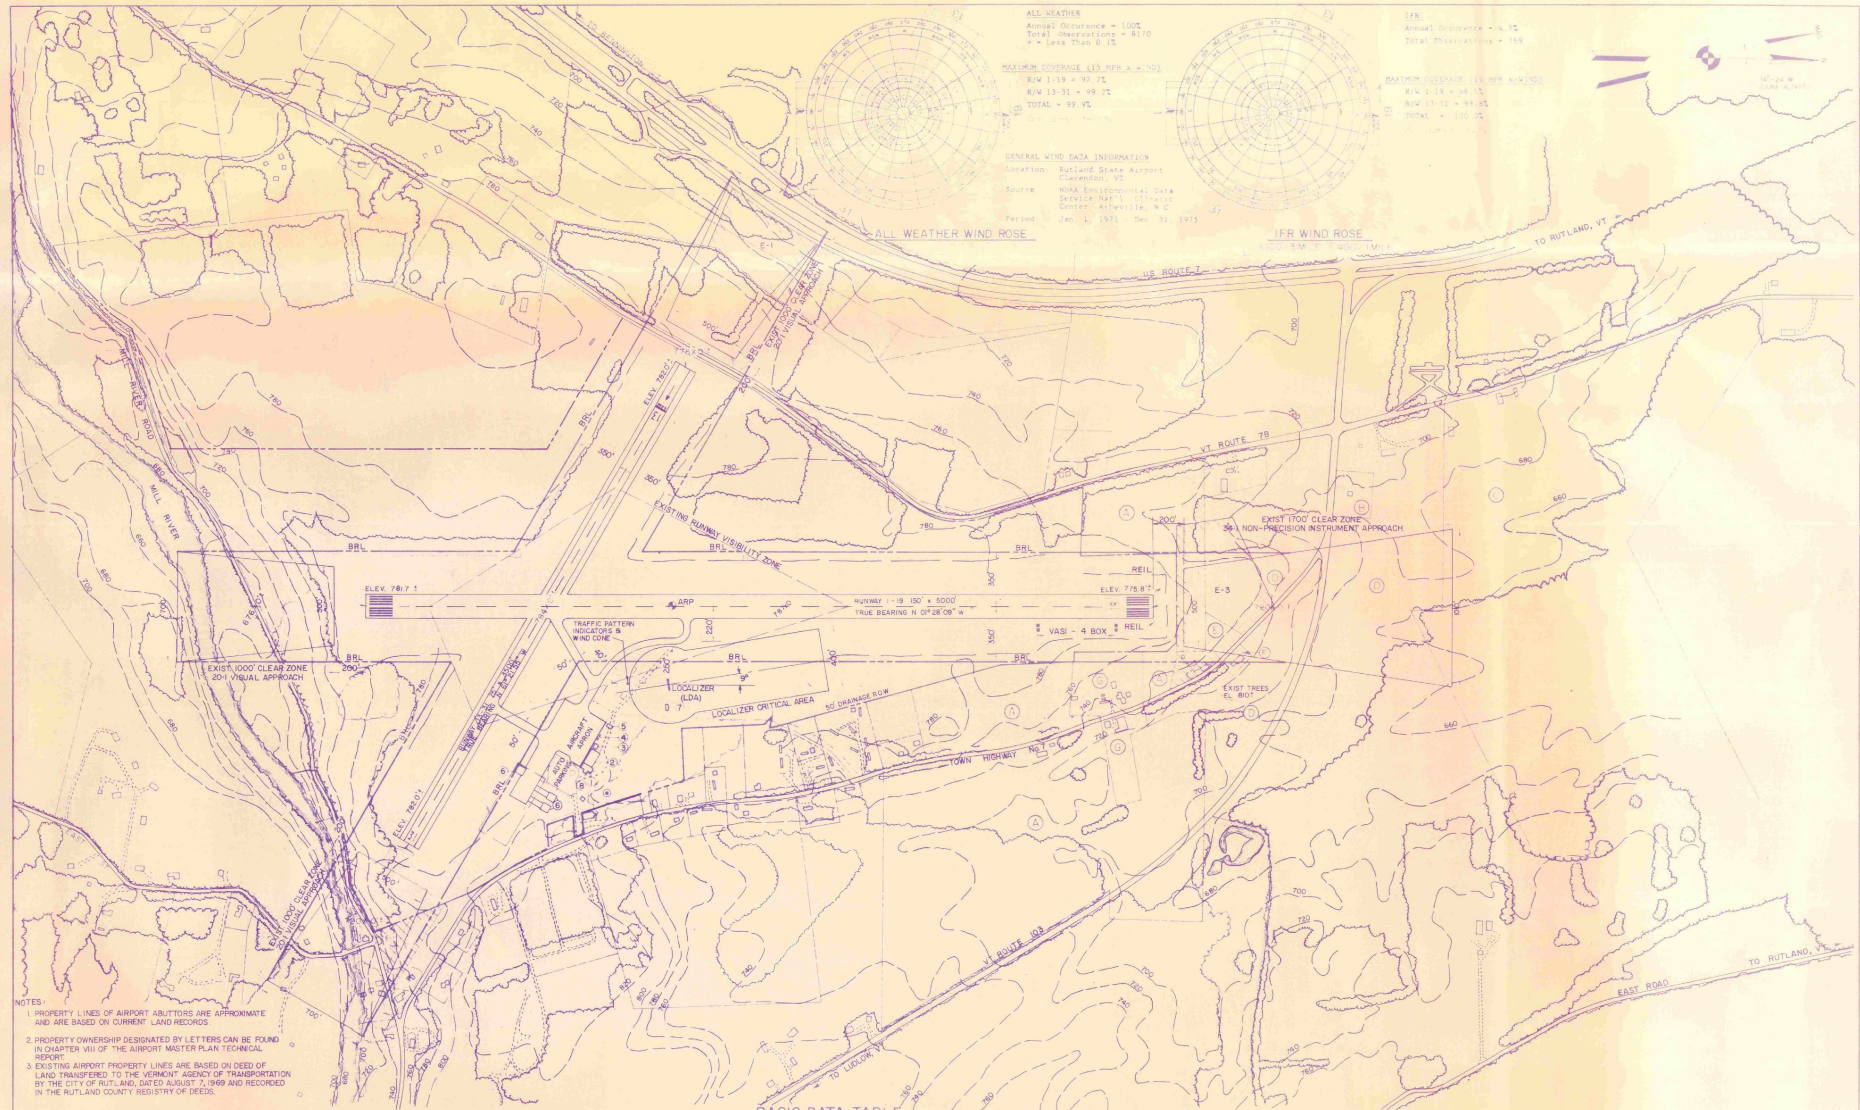


NOTES:

1. PROPERTY LINES OF AIRPORT ABUTTORS ARE APPROXIMATE AND ARE BASED ON CURRENT LAND RECORDS.
2. PROPERTY OWNERSHIP DESIGNATED BY LETTERS CAN BE FOUND IN CHAPTER VIII OF THE AIRPORT MASTER PLAN TECHNICAL REPORT
3. EXISTING AIRPORT PROPERTY LINES ARE BASED ON DEED OF LAND TRANSFERRED TO THE VERMONT AGENCY OF TRANSPORTATION BY THE CITY OF RUTLAND, DATED AUGUST 7, 1969 AND RECORDED IN THE RUTLAND COUNTY REGISTRY OF DEEDS.

BASIC DATA TABLE

1	TERMINAL AREA & PROPERTY LINE	RJK MLS MLS 2/84	RUTLAND STATE AIRPORT CLARENDON, VERMONT	
			EXISTING	
			AIRPORT LAYOUT PLAN	
DES.	DESCRIPTION	OR. (INDICATE DATE)	SCALE: 1" = 300'	PROJECT NO.
		1 2 3 4 5 6	DAT. NOV. 1975	7625-1
HTA Hoyle, Tanner & Associates, Inc. Consulting Engineers			DES. BY	DRAWN BY
2000 W. CLOONEY PARK - LANDCONSERV. NEW HAMPSHIRE			1	1
			SHEET OF	1

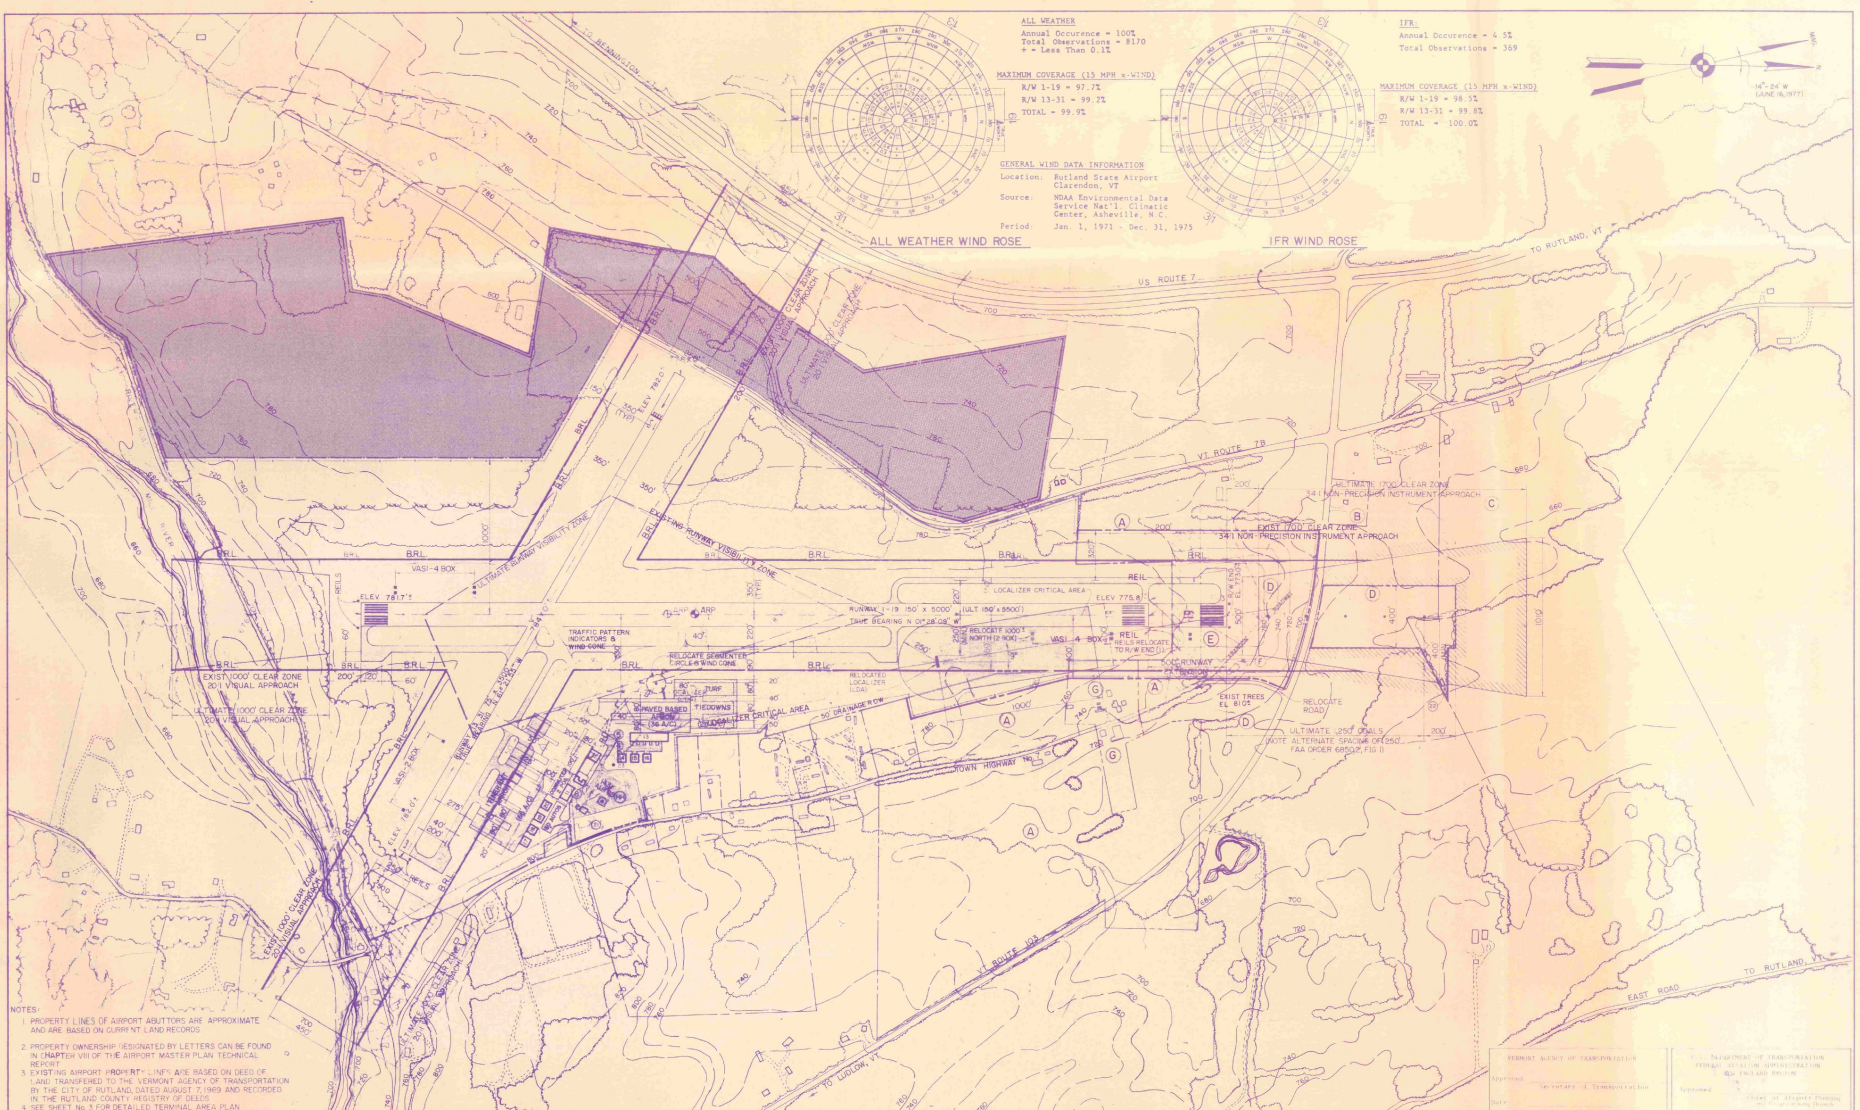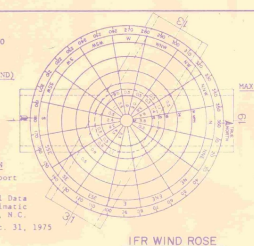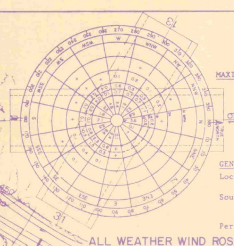

- NOTES:**
- PROPERTY LINES OF AIRPORT ADJUTORS ARE APPROXIMATE AND ARE BASED ON CURRENT LAND RECORDS.
 - PROPERTY OWNERSHIP DESIGNATED BY LETTERS CAN BE FOUND IN CHAPTER VII OF THE AIRPORT MASTER PLAN TECHNICAL REPORT.
 - EXISTING AIRPORT PROPERTY LINES ARE BASED ON DEED OF LAND TRANSFERRED TO THE VERMONT AGENCY OF TRANSPORTATION BY THE CITY OF RUTLAND DATED AUGUST 7, 1969 AND RECORDED IN THE RUTLAND COUNTY REGISTRY OF DEEDS.
 - SEE SHEET NO. 3 FOR DETAILED TERMINAL AREA PLAN.

BASIC DATA TABLE

AIRPORT FACILITIES		RUNWAY DATA		AIRPORT DATA		LEGEND	
EXISTING	ULTIMATE	EXISTING	ULTIMATE	EXISTING	ULTIMATE	EXISTING	ULTIMATE
1. TERMINAL, PASSENGER BAY, BAGGAGE CLAIM	1. TERMINAL, PASSENGER BAY, BAGGAGE CLAIM	1. RUNWAY 1-19	1. RUNWAY 1-19	1. AIRPORT ELEVATION (UGCS M.S.L.)	1. 781.7	1. AIRPORT PROPERTY LINE	1. AIRPORT PROPERTY LINE
2. TOWER	2. TOWER	2. RUNWAY 13-31	2. RUNWAY 13-31	2. AIRPORT REFERENCE POINT (ESTIMATED)	2. 43° 30' 46" (N) 72° 56' 54" (W)	2. MISCELLANEOUS PROPERTY LINE	2. MISCELLANEOUS PROPERTY LINE
3. FUEL TANKS	3. FUEL TANKS	3. TAXIWAY A	3. TAXIWAY A	3. NORMAL MAX TEMP OF HOTTEST MONTH	3. 89° F	3. AIRPORT REFUELED AREA	3. AIRPORT REFUELED AREA
4. CRASH FIELDS	4. CRASH FIELDS	4. TAXIWAY B	4. TAXIWAY B	4. TAXIWAY WIDTH	4. 80' F	4. UNPAVED AIRCRAFT TIE DOWN	4. UNPAVED AIRCRAFT TIE DOWN

TERMINAL AREA & PROPERTY LINE


RUTLAND STATE AIRPORT
CLARENDON, VERMONT

AIRPORT LAYOUT PLAN

HTA Hoyle, Tanner & Associates, Inc.
 Consulting Engineers

SCALE: 1" = 300'
 DATE: NOV. 1975
 DES. BY: DR. BY: CHD. BY: SHEET OF 2 7

PROJECT NO. 7625-1
 DRAWING NO. 2

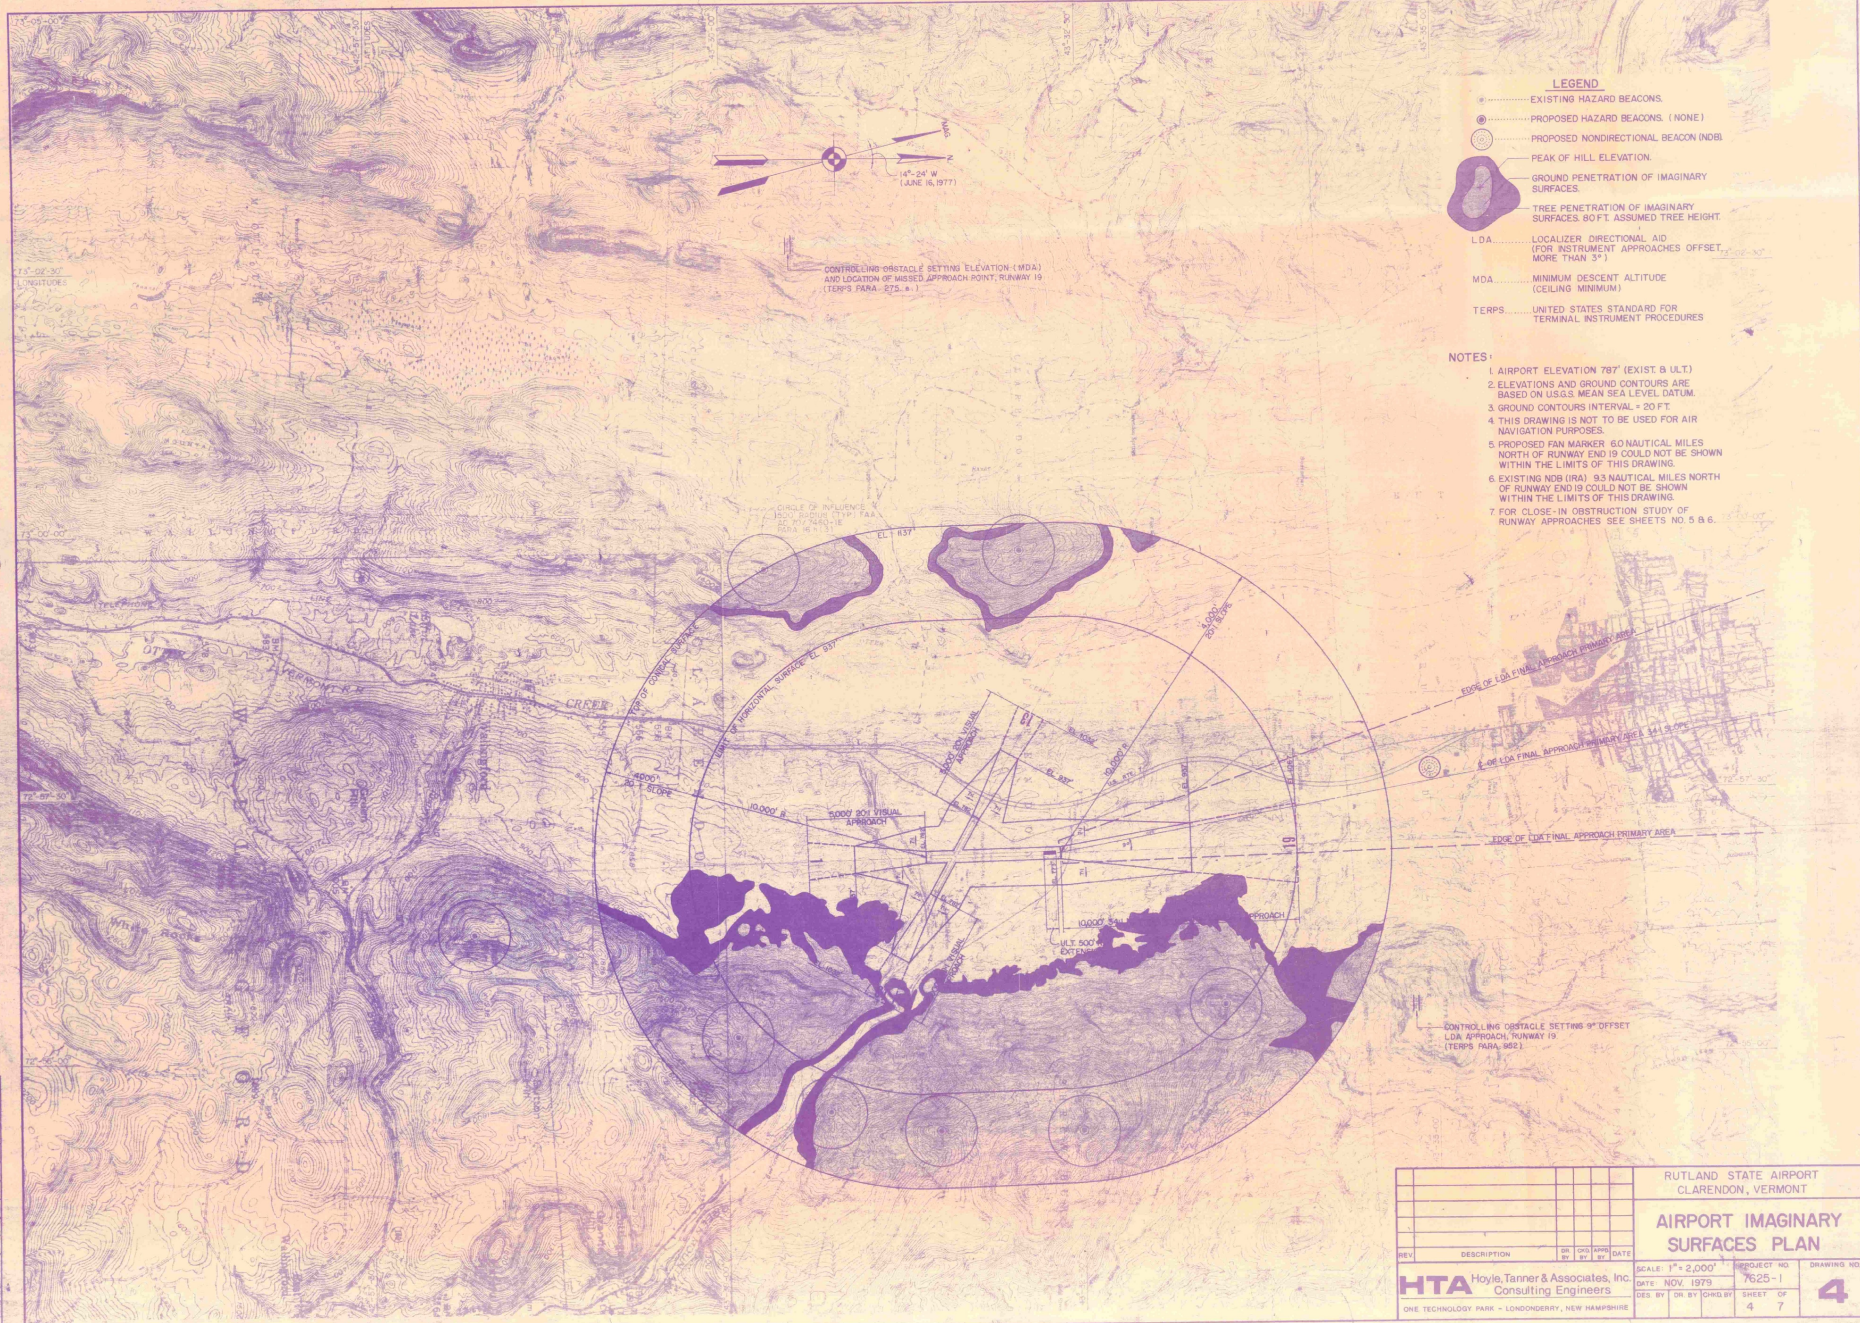

- LEGEND**
- ①..... EXISTING HAZARD BEACONS.
 - ②..... PROPOSED HAZARD BEACONS. (NONE)
 - ③..... PROPOSED NONDIRECTIONAL BEACON (NDB)
 - ▲..... PEAK OF HILL ELEVATION.
 - GROUND PENETRATION OF IMAGINARY SURFACES
 - TREE PENETRATION OF IMAGINARY SURFACES 80 FT ASSUMED TREE HEIGHT
 - LDA..... LOCALIZER DIRECTIONAL AID (FOR INSTRUMENT APPROACHES OFFSET MORE THAN 3°)
 - MDA..... MINIMUM DESCENT ALTITUDE (CEILING MINIMUM)
 - TERPS..... UNITED STATES STANDARD FOR TERMINAL INSTRUMENT PROCEDURES

- NOTES:**
1. AIRPORT ELEVATION 787' (EXIST & ULT)
 2. ELEVATIONS AND GROUND CONTOURS ARE BASED ON U.S.G.S. MEAN SEA LEVEL DATUM.
 3. GROUND CONTOURS INTERVAL = 20 FT.
 4. THIS DRAWING IS NOT TO BE USED FOR AIR NAVIGATION PURPOSES.
 5. PROPOSED FAN MARKER 6.0 NAUTICAL MILES NORTH OF RUNWAY END 19 COULD NOT BE SHOWN WITHIN THE LIMITS OF THIS DRAWING.
 7. FOR CLOSE-IN OBSTRUCTION STUDY OF RUNWAY APPROACHES SEE SHEETS NO. 5 & 6.

REV		DESCRIPTION		DATE	BY	CHKD	DATE

RUTLAND STATE AIRPORT CLARENDON, VERMONT	
AIRPORT IMAGINARY SURFACES PLAN	
SCALE: 1" = 2,000'	PROJECT NO. 7625-11
DATE: NOV. 1979	DRAWING NO. 4
DES BY: HTA	SHEET OF 7



HTA Hoyle, Tanner & Associates, Inc.
Consulting Engineers
ONE TECHNOLOGY PARK - LONDONDERRY, NEW HAMPSHIRE

DO NOT SCALE DRAWING

NOTES:
1. AIRPORT ELEVATION 787' (EXIST & ULT)
2. ELEVATIONS AND GROUND CONTOURS ARE BASED ON U.S.G.S. MEAN SEA LEVEL DATUM.
3. GROUND CONTOURS INTERVAL = 20 FT.
4. THIS DRAWING IS NOT TO BE USED FOR AIR NAVIGATION PURPOSES.
5. PROPOSED FAN MARKER 6.0 NAUTICAL MILES NORTH OF RUNWAY END 19 COULD NOT BE SHOWN WITHIN THE LIMITS OF THIS DRAWING.
6. EXISTING NDB (UN) 8.3 NAUTICAL MILES NORTH OF RUNWAY END 19 COULD NOT BE SHOWN WITHIN THE LIMITS OF THIS DRAWING.
7. FOR CLOSE-IN OBSTRUCTION STUDY OF RUNWAY APPROACHES SEE SHEETS NO. 5 & 6.

REVISION	DATE	BY	CHKD
1			
2			
3			
4			
5			

- NOTES
1. For legend and general notes see sheet No. 1.
 2. Existing tree lines were determined by assuming a general tree height of 40 ft. in 1:21 supplemented by approach surface data from PIA Form 2010-1 dated 5/20/77.
 3. Existing ground contours and profiles are based on the existing airport layout plan and supplemented by U.S.G.S. boundaries and limited field survey by others.
 4. Existing trees, buildings, etc. shown in profile are only those found within the limits of the approach surface shown in plan view.
 5. All profile details are typical of those found on the extended runway centerline unless otherwise noted.

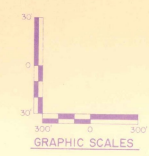
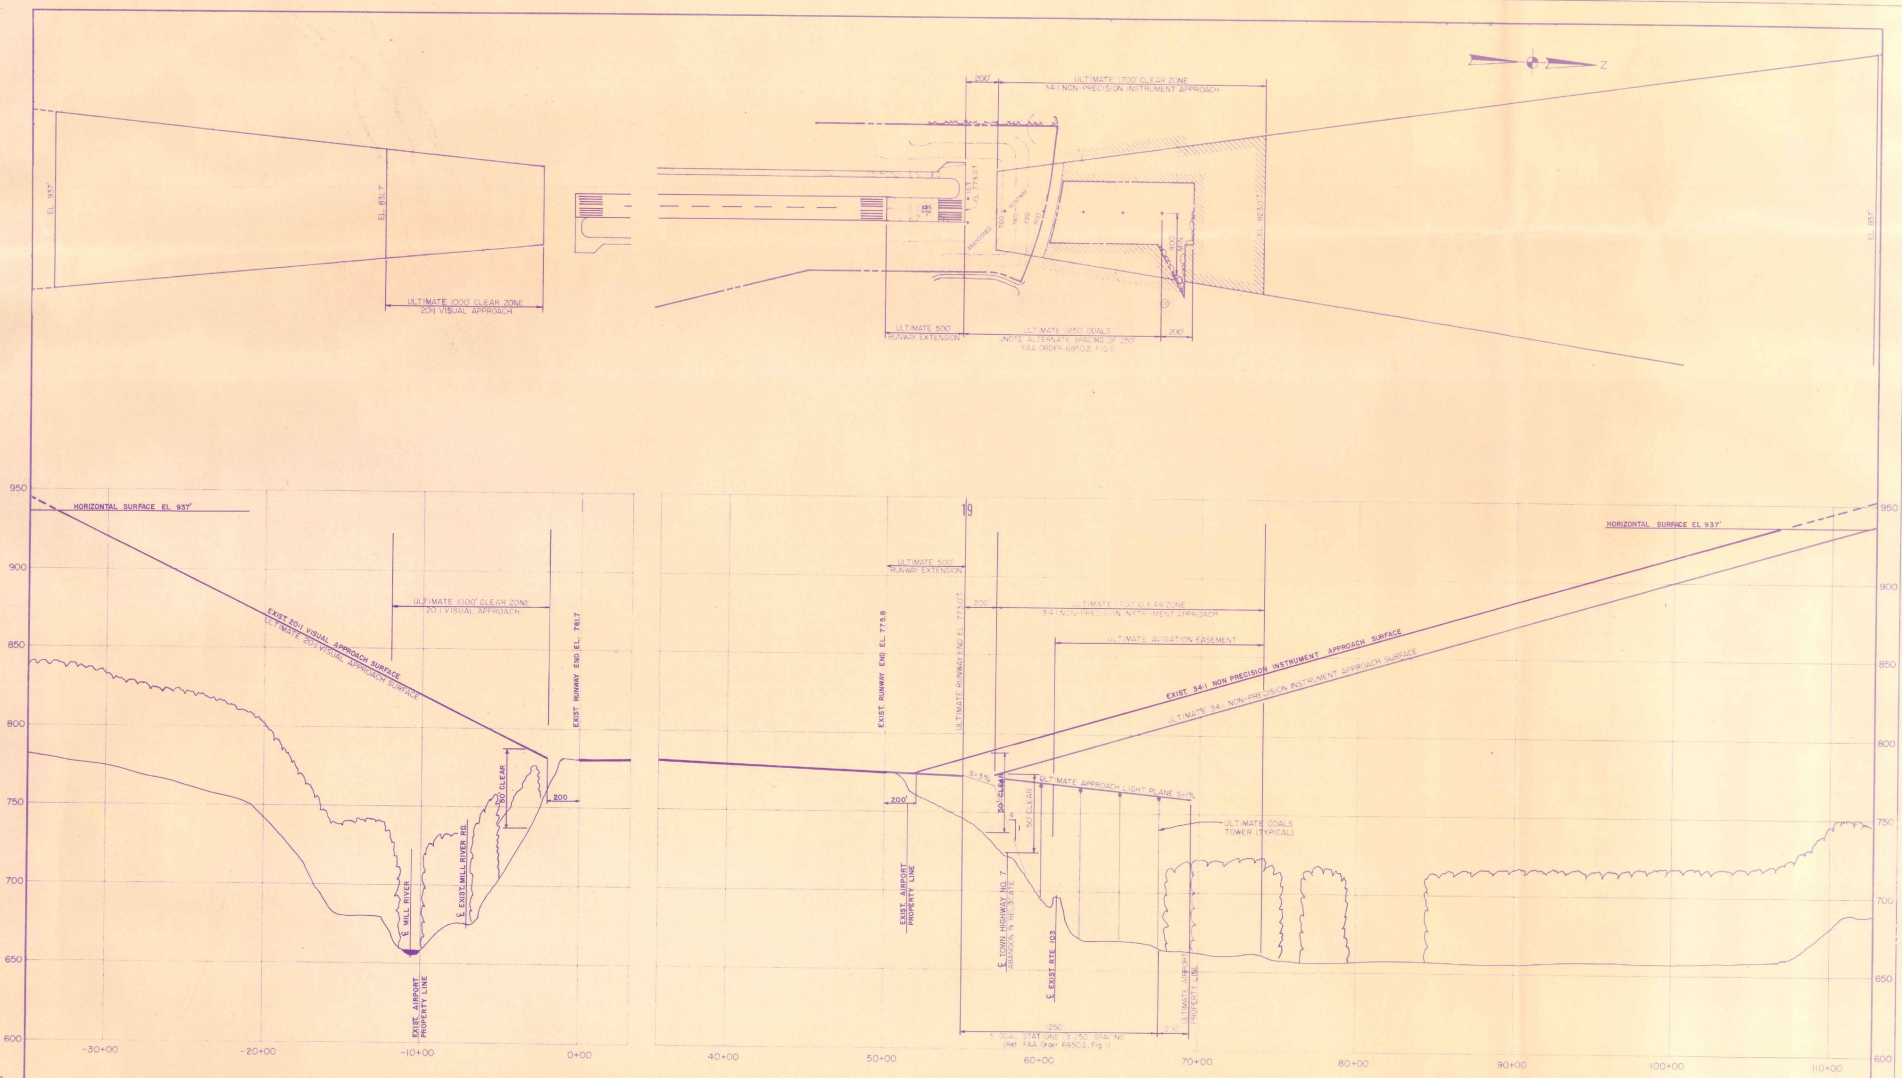


REV		DESCRIPTION		DATE	BY	CHKD	DATE

RUTLAND STATE AIRPORT CLARENDON, VERMONT	
PLAN / PROFILE, RUNWAY 1-19 & APPROACHES	
SCALE AS SHOWN	PROJECT NO. 7625-1
DATE NOV. 1979	DRAWING NO. 5
DES BY	SHEET OF 5
OR BY	7


HTA Hoyle, Tanner & Associates, Inc.
Consulting Engineers

DO NOT SCALE DRAWING

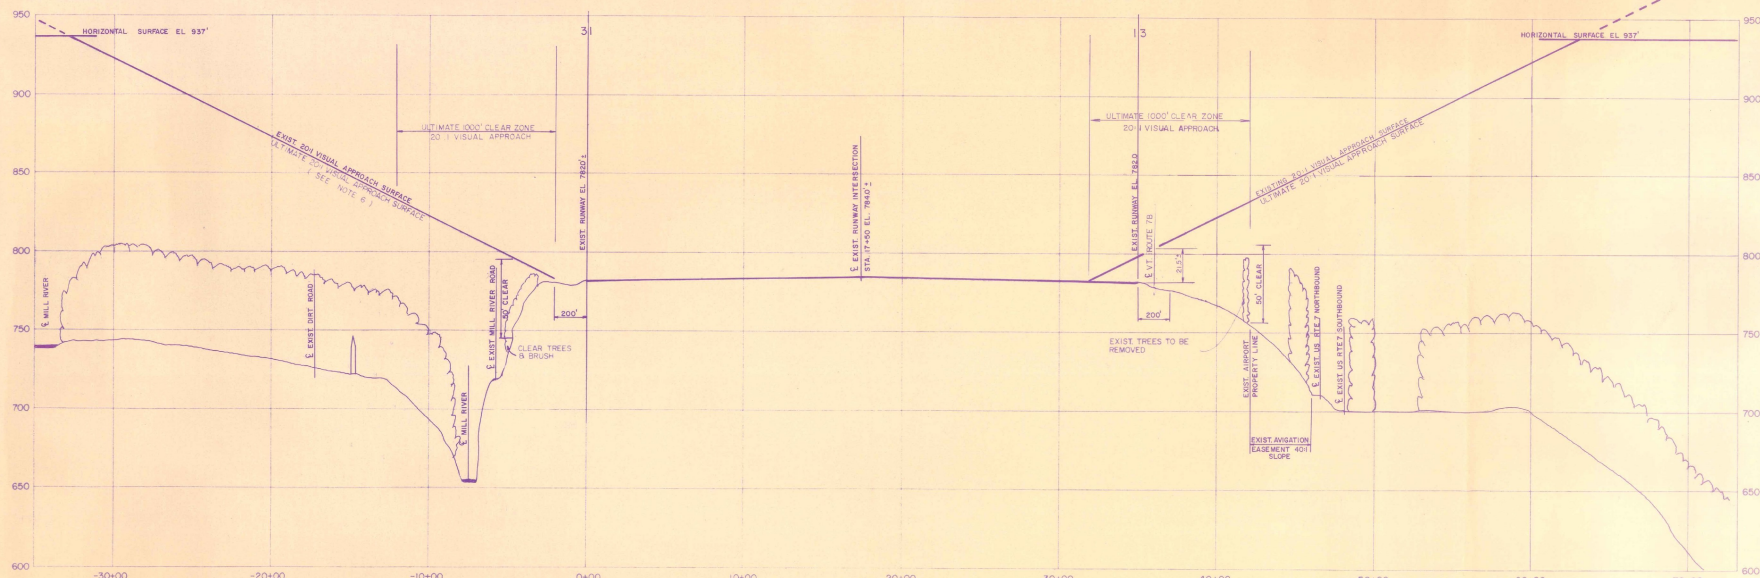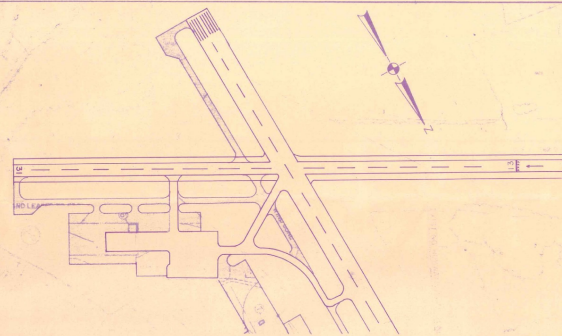

NOTES

- For legend and general notes see sheet No. 2.
- Existing tree lines were determined by assuming a general tree height of 60' (to 275') supplemented by approach surface data from FAA Form 3050-1 dated 5/25/77.
- Existing ground contours and profiles are based on the existing Report layout plan and supplemented by U.S.G.S. quadrangles and limited field survey by others.
- Existing trees, buildings, etc. shown in profile are only those found within the limits of the approach surfaces shown in plan view.
- All profile details are typical of those found on the extended runway concrete unless otherwise noted.
- The VDOT reports that some crosses exist as penetrations to the south side of the 20:1 PAV 9387.77 approach surface. The trees are located 3000' from Runway and 31'. Application of displaced threshold criteria superimposed over the PAV 9387.77 surface apparently clears these obstacles (AC 150/5320-13). Also, application of Obstacle Free Zone Criteria clears these obstacles (AC 150/5300-4b). A more detailed field survey is necessary to define the situation. No runway threshold displacement is recommended at this time.

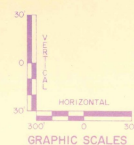

VT ROUTE 78 (ULT) & APPROACH				RUTLAND STATE AIRPORT CLARENDON, VERMONT			
REV	DESCRIPTION	OR BY	DATE	SCALE	PROJECT NO.	SHEET	DRAWING NO.
1				AS SHOWN	7625-1	6	6
2							
3							
DO NOT SCALE DRAWING

DATE OF FIELD SURVEY: 11/87
 DATE OF DESIGN: 11/87
 DATE OF PRINT: 7/88



- LEGEND**
- EXISTING AIRPORT PROPERTY LINE
 TOWN LINE
 EXISTING LAND USES:
 PRIVATE RESIDENCES (W-HOUSE, S-SEASONAL)
 COMMERCIAL ESTABLISHMENT
 INDUSTRIAL ENTERPRISE
 CHURCHES
 SCHOOLS
FORECASTED LAND USES:
 R/A RESIDENTIAL AGRICULTURE
 C/R COMMERCIAL/RESIDENTIAL
 I/C INDUSTRIAL/COMMERCIAL
 FP FLOOD PLAIN
 CO CONSERVATION
 RE RECREATION
- 100' MAGNARY SURFACE ELEVATION ABOVE AIRPORT (SEE NOTE 2, THIS SHEET)
 ULTIMATE AIRPORT PROPERTY ACQUISITION
 PROPOSED AVIATION EASEMENTS
 EXISTING AVIATION EASEMENTS
 AREA OF FUTURE LAND USE CONCERN (SEE NOTE 3, THIS SHEET)

- NOTES:**
- The "Forecasted Land Uses" are those felt by the Clarendon Planning Commission, as of June, 1979, to be the direction of the Town's future land use. The boundaries of these land uses reflect existing growth trends, existing industrial/commercial zoning and the 1971 COB 100 contour as shown on this plan.
 - See Master Plan Technical Report for details of designated Areas of Future Land Use Concern.
 - All unnoted structures not otherwise indicated are farm related buildings.
 - Composite Noise Rating (CNR) contour 100 for 1979 was not generated beyond the limits of the runway by that year's level of aircraft operations and is, therefore, not presented on this drawing.

AIRPORT PROPERTY LINE		RUTLAND STATE AIRPORT CLARENDON, VERMONT	
RUTLAND STATE AIRPORT CLARENDON, VERMONT		LAND USE PLAN	
NO.	DESCRIPTION	DATE	DATE
1	1" = 500'	NOV 1979	7/88
2	7625-1		
3	7		

HTA Hoyle Tanner & Associates, Inc.
 Consulting Engineers

DO NOT SCALE DRAWING