


SEE SPECIFICATIONS FOR DETAILS PERTAINING TO EXPANSION AND CONSTRUCTION JOINTS

PRECAST REINFORCED CEMENT CONCRETE CURB
ITEM 556-D (TYPE B)

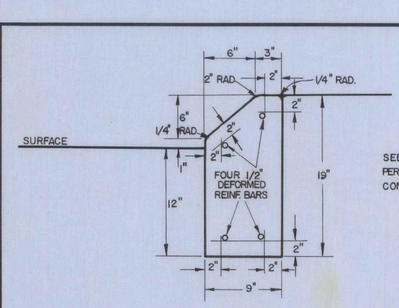


SEE SPECIFICATIONS FOR DETAILS PERTAINING TO EXPANSION AND CONSTRUCTION JOINTS.

PRECAST REINFORCED CEMENT CONCRETE CURB
ITEM 556-D (TYPE A)

Redrawn

REVISIONS AND CORRECTIONS

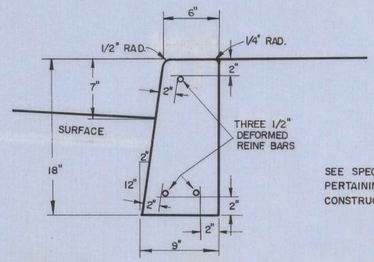PER SPECS. REVISED TO MEET THE 1964 SPECIFICATIONS.
ITEM 7, SIZE OF REINFORCING STEEL CHANGED FROM 1/4" TO 1/2"

APPROVED
MARCH 10, 1965

A. D. Bishop
CHIEF ENGINEER R.T.A.

R. H. Arnold
ASST. CHIEF ENGINEER

G. M. Lane
HIGHWAY ENGINEER

E. H. Stickney
CONSTRUCTION ENGINEER

DRAWN: AJA
TRACED: AJA

# CURBS

VERMONT
DEPARTMENT
OF HIGHWAYS
STANDARD

C - 1a

IMPERIAL TRACING CLOTH B. L. M. INC. 71413