


SEE SPECIFICATIONS FOR DETAILS PERTAINING TO EXPANSION AND CONSTRUCTION JOINTS

PRECAST REINFORCED CEMENT CONCRETE CURB
ITEM 556-D (TYPE B)

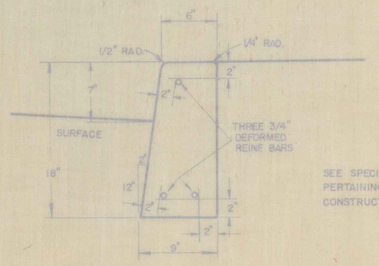

SEE SPECIFICATIONS FOR DETAILS PERTAINING TO EXPANSION AND CONSTRUCTION JOINTS.

PRECAST REINFORCED CEMENT CONCRETE CURB
ITEM 556-D (TYPE A)

VOID

REVISIONS AND CORRECTIONS

APPROVED
AUGUST 4, 1964

A.D. Bishop
CHIEF ENGINEER

R.H. Arnold
ASST. CHIEF ENGINEER

G.M. Lane
HIGHWAY ENGINEER

E.W. Stickney
CONSTRUCTION ENGINEER

DRAWN: A.J.A
TRACED: A.J.A

CURBS

VERMONT
DEPARTMENT
OF HIGHWAYS
STANDARD

C - 1a