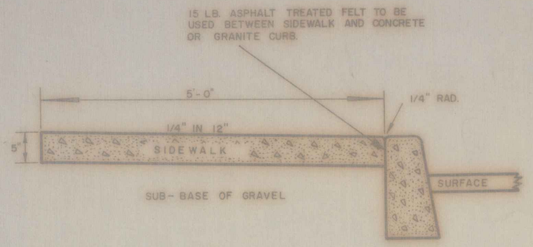

ONE COURSE CEMENT CONCRETE SIDEWALK
ITEM 560

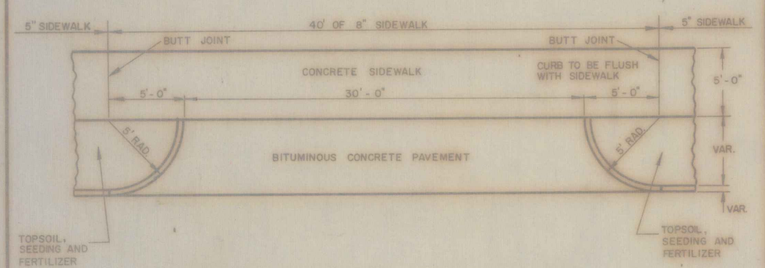

PLAN AT COMMERCIAL DRIVE

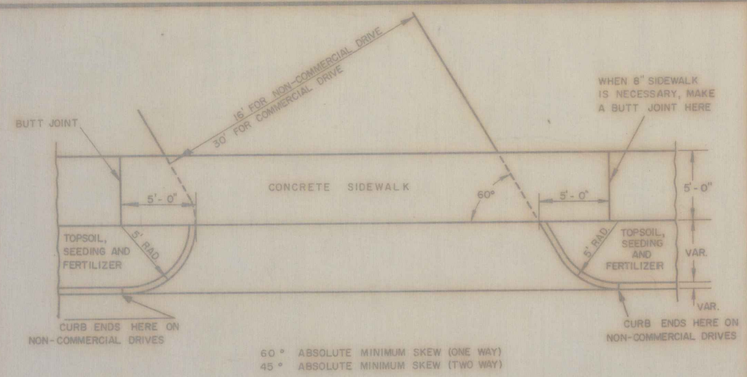

60° ABSOLUTE MINIMUM SKEW (ONE WAY)
45° ABSOLUTE MINIMUM SKEW (TWO WAY)

PLAN AT SKEW DRIVE

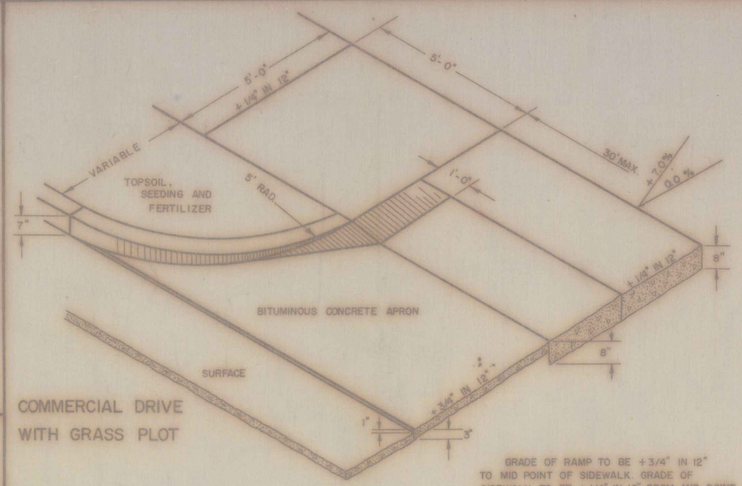

COMMERCIAL DRIVE
WITH GRASS PLOT

GRADE OF RAMP TO BE +3/4" IN 12" TO MID POINT OF SIDEWALK. GRADE OF SIDEWALK TO BE +1/4" IN 12" FROM MID POINT TO BACK. CONSTRUCTION JOINT TO BE MADE AT MID POINT OF SIDEWALK

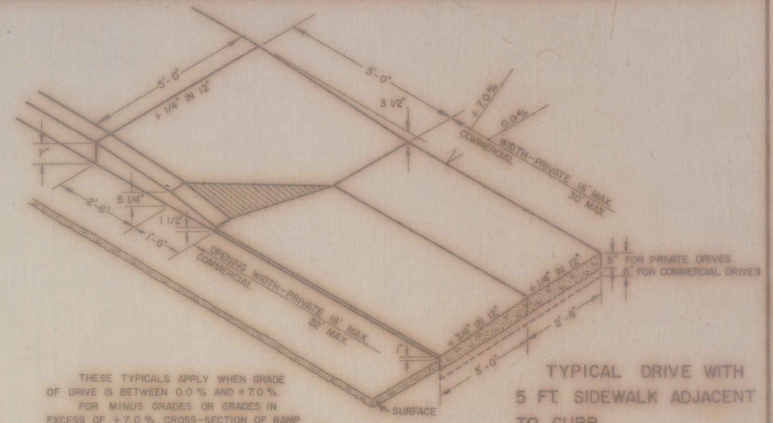

THESE TYPICALS APPLY WHEN GRADE OF DRIVE IS BETWEEN 0.0% AND +7.0%. FOR MINUS GRADES OR GRADES IN EXCESS OF +7.0%, CROSS-SECTION OF RAMP AND SIDEWALK TO BE CHANGED BY THE ENGINEER.

TYPICAL DRIVE WITH
5 FT. SIDEWALK ADJACENT
TO CURB

NON-COMMERCIAL DRIVE
WITH GRASS PLOT

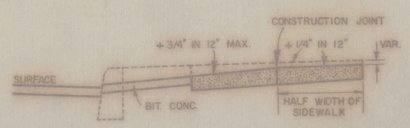

Superseded by C2a & C2b, revised and redrawn as of Oct 29, 1959

RAMPS TO BE PAID FOR AS ONE COURSE CEMENT CONCRETE SIDEWALK, ITEM 560

TYPICAL DRIVE WITH
4 FT. SIDEWALK ADJACENT
TO CURB

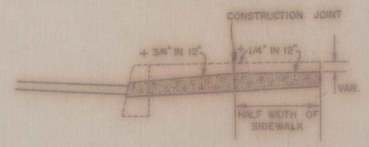

REVISIONS AND CORRECTIONS

THIS SHEET, SUPERCEDES SHEET C-2 APPROVED MAY 26, 1958

Superseded by Redrawn & Revised C2a and C2b. with revision date of Oct 29, 1959

APPROVED

DATE DEC. 31, 1958

H.E. Sargent
CHIEF ENGINEER

G.M. Lane
HIGHWAY ENGINEER

F.C. Cates
CONSTRUCTION ENGINEER

DRAWN: R.F.
TRACED: A.V.A.

ONE COURSE CEMENT CONCRETE SIDEWALK, ITEM 560
DRIVE ENTRANCES

VERMONT
DEPARTMENT
OF HIGHWAYS
STANDARD

C-2