




ONE COURSE CEMENT CONCRETE SIDEWALK, ITEM 560
(WITH GRANITE CURB)

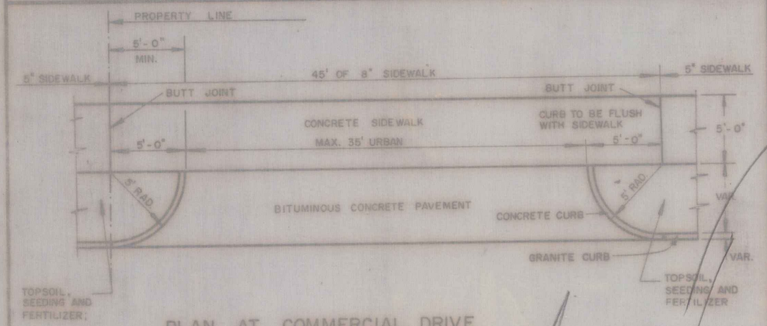

PLAN AT COMMERCIAL DRIVE

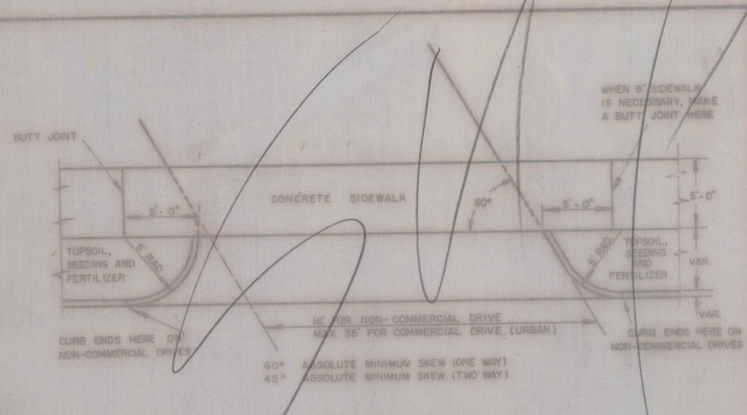


PLAN AT ASKEW DRIVE

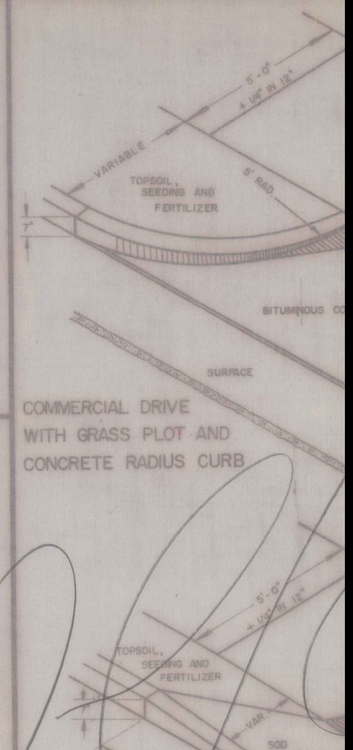

COMMERCIAL DRIVE
WITH GRASS PLOT AND
CONCRETE RADIUS CURB

NON-COMMERCIAL DRIVE
WITH GRASS PLOT AND
GRANITE CURB

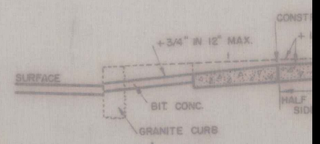

REVISIONS AND CORRECTIONS

THIS SHEET AND C-2-a, SUPERCEDE SHEET C-2 APPROVED MAY 26, 1958
DETAILS OF GRANITE CURB ENDS CHANGED JUNE 16, 1959
DIMENSIONS FOR COMMERCIAL DRIVES CHANGED FROM 30' TO 35' URBAN SEPT 25, 1959.
DIMENSION ' FOR SKEW DRIVE MADE PARALLEL TO ROAD CENTERLINE AND DISTANCE TO PROPERTY LINE AND BETWEEN DRIVES, NOTED OCT. 13, 1959

APPROVED DATE

CHIEF ENGINEER

HIGHWAY ENGINEER

CONSTRUCTION ENGINEER

ONE COURSE CEM
DR