MILEMARKER INFORMATION

IN ORDER TO PROVIDE FOR AN ACCURATE SYSTEM OF LOCATION, MILEMARKERS ARE INSTALLED ALONG U.S. AND STATE HIGHWAYS, CLASS I TOWN HIGHWAYS, FEDERAL AID PRIMARY AND FEDERAL AID SECONDARY HIGHWAYS.

THE FOLLOWING INFORMATION IS PROVIDED FOR INSTALLATION GUIDANCE.

MILEMARKERS WILL NORMALLY BE INSTALLED AT EACH 0.20 MI. INTERVAL, ALTERNATING FROM ONE SIDE OF THE ROAD TO THE OTHER, THUS HAVING A SIGN FACING TRAFFIC EACH 0.40 MILE. A MILEMARKER WILL ALSO BE INSTALLED AT EACH INTERSECTION, ON THE POST WITH THE STOP SIGN. (MILEMARKER TO BE PLACED PARALLEL TO MAINLINE VISIBLE TO TRAFFIC.) ANY MILEMARKER LOCATION FALLING WITHIN 0.05 MI. OF AN INTERSECTION WILL BE OMITTED. IF A NORMAL MILEMARKER LOCATION FALLS WITHIN 50' OF AN EXISTING HIGHWAY SIGN, THE MILEMARKER WILL BE INSTALLED ON THE EXISTING POST. WHEN NORMAL LOCATION OF A MILEMARKER IS UNDESIRABLE, I.E. ON A LAWN, DRIVEWAY, LEDGE, ETC., AN ATTEMPT WILL BE MADE TO LOCATE IT ACROSS THE ROAD. IF NO SUITABLE LOCATION CAN BE FOUND WITHIN 50' OF THE NORMAL LOCATION ON EITHER SIDE OF THE ROAD, IT MAY BE OMITTED. IF A NORMAL MILEMARKER LOCATION FALLS WITHIN 50 FT. OF A POWER POLE, MAIL BOX OR OTHER OBJECT WHICH WILL GIVE IT PARTIAL PROTECTION, LOCATE IT NEAR OR AT SUCH PROTECTIVE FEATURE.

ON CLASS I TOWN HIGHWAYS (CITIES, VILLAGES) OR OTHER CONGESTED AREAS, MILEMARKERS WILL ONLY BE INSTALLED ON EXISTING SIGN POSTS AND WILL CARRY THE ACTUAL MILEAGE TO THAT LOCATION. A MILEMARKER EACH 0.10 +/- MILE IS DESIRABLE THROUGH SUCH AREAS.

THE TOP ROW OF NUMERALS INDICATE THE ROUTE NUMBER. THESE INCLUDE:

1) THE STATE ROUTE NUMBER, THE FOURTH NUMERAL OF WHICH BEING THE LETTER DESIGNATION. THUS, U.S. 2 WOULD BE 0020, ROUTE 100B WOULD BE 1002, ETC.

2) A 9000 SERIES NUMBER FOR NAMED STATE HIGHWAYS, CLASS I AND II TOWN HIGHWAYS AS LISTED ON THIS SHEET.

3) FEDERAL AID SECONDARY ROUTES ON TOWN HIGHWAYS USE F.A.S. ROUTE DESIGNATION NUMBERS, AS SHOWN ON THE PLANNING DIVISIONS MAP TITLED "FEDERAL AID SYSTEMS ON VERMONT HIGHWAYS".

THE SECOND ROW OF NUMERALS INDICATE THE COUNTY AND TOWN. THE COUNTY IS INDICATED IN THE FIRST TWO NUMBERS, CODED ALPHABETICALLY. THE TOWN IS INDICATED IN THE LAST TWO NUMBERS, CODED ALPHABETICALLY WITHIN THE COUNTY. THUS WATERBURY, THE EIGHTEENTH TOWN ALPHABETICALLY, IN WASHINGTON COUNTY, THE TWELFTH COUNTY ALPHABETICALLY, WOULD BE INDICATED AS 1218 ON THE MARKER.

THE BOTTOM ROW OF NUMERALS INDICATES THE MILEAGE IN HUNDREDTHS FROM THE TOWN LINE OR BEGINNING OF A ROUTE (TRAVELING SOUTH TO NORTH OR WEST TO EAST). THE ROUTE DIRECTION IS ESTABLISHED USING THE AGENCY'S ROUTE LOG AND PROGRESS CHARTS" AS A GUIDE.

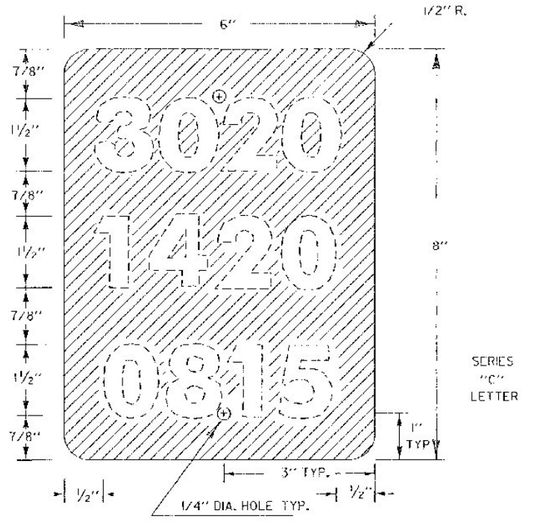

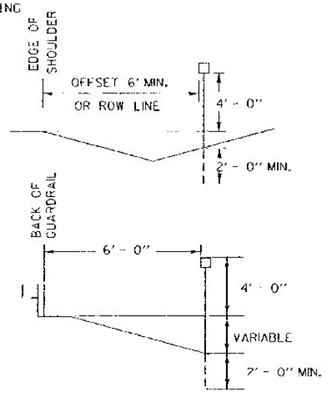

CLASS I AND II TOWN HIGHWAYS

ROUTE CODE NUMBER	AND NAMED STATE HIGHWAY
9020	BARNET STATE HIGHWAY
9025	BENNINGTON NORTH STATE HIGHWAY
9030	BERLIN STATE HIGHWAY
9090	BRATTLEBORO STATE HIGHWAY
9150	CASTLETON STATE HIGHWAY
9180	COVENTRY STATE HIGHWAY
9210	FAIR HAVEN STATE HIGHWAY
9240	FAIRLEE STATE HIGHWAY
9270	FERRISBURG STATE HIGHWAY
9330	MALDSTONE STATE HIGHWAY
9360	MIDDLESEX STATE HIGHWAY
9390	MONTPELIER STATE HIGHWAY
9420	MONTPELIER JUNCTION STATE HIGHWAY
9430	NEWBURY STATE HIGHWAY
9480	NORTON STATE HIGHWAY
9540	NORWICH STATE HIGHWAY
9600	PUTNEY STATE HIGHWAY
9630	QHECHEE STATE HIGHWAY
9720	ST. ALBANS ST. HWY. SOUTH
9730	ST. JOHNSBURY ST. HWY.
9750	SOUTH ALBURG STATE HIGHWAY
9840	WESTMINSTER STATE HIGHWAY
9870	WILDER STATE HIGHWAY
9900	WINDALL STATE HIGHWAY
9990	WEST RUTLAND-RUTLAND (BUS. US-4)
9991	BELLOWS FALLS S0117(ROCK-WEST ST.)
9992	BELLOWS FALLS S1117(BRIDGE ST.)
9993	BURLINGTON (ALTERNATE US 7)
9995	MONTPELIER (BUS. US-2)
9996	NEWPORT (ALTERNATE US 5)
9997	ST. JOHNSBURY (ALTERNATE US-5)
9998	SO. BURLINGTON-KENNEDY DRIVE

COUNTY/TOWN DESIGNATIONS

1 - ADDISON
0101 ADDISON
0102 BRIDPORT
0103 BRISTOL
0104 CORNWALL
0105 FERRISBURG
0106 GOSHEN
0107 GRANVILLE
0108 HANCOCK
0109 LEICESTER
0110 LINCOLN
0111 MIDDLEBURY
0112 MONKTON
0113 NEW HAVEN
0114 ORWELL
0115 PANTON
0116 RIPTON
0117 SALISBURY
0118 SHOREHAM
0119 STARKSBORO
0120 VERGENNES
0121 WALTHAM
0122 WEYBRIDGE
0123 WHITING

2 - BENNINGTON
0201 ARLINGTON
0202 BENNINGTON
0203 DORSET
0204 GLASTENBURY
0205 LANDGROVE
0206 MANCHESTER
0207 PERU
0208 POWNAL
0209 READSBORO
0210 RUPERT
0211 SANDGATE
0212 SEARSBURG
0213 SHAFTSBURY
0214 STAMFORD
0215 SUNDERLAND
0216 WINHALL
0217 WOODFORD

3 - CALEDONIA
0301 BARNET
0302 BURKE
0303 DANVILLE
0304 GROTON
0305 HARDWICK
0306 KIRBY
0307 LYNDON
0308 NEWARK
0309 PEACHAM
0310 RYEGATE
0311 ST. JOHNSBURY
0312 SHEFFIELD
0313 STANNARD
0314 SUTTON
0315 WALDEN
0316 WATERFORD
0317 WHEELOCK

4 - CHITTENDEN
0401 BOLTON
0402 BULL'S GORE
0403 BURLINGTON
0404 CHARLOTTE
0405 COLCHESTER
0406 ESSEX
0407 HINESBURG
0408 HUNTINGTON
0409 JERICHO
0410 MILTON
0411 RICHMOND
0412 ST. GEORGE
0413 SHELBURNE
0414 SO. BURLINGTON
0415 UNDERHILL
0416 WESTFORD
0417 WILLISTON
0418 WINOOSKI

5 - ESSEX
0501 AVERILL
0502 AVERY'S GORE
0503 BLOOMFIELD
0504 BRIGHTON (ISLAND POND)
0505 BRUNSWICK
0506 CANAAN
0507 CONCORD
0508 EAST HAVEN
0509 FERDINAND
0510 GRANBY
0511 GUILDHALL
0512 LEMINGTON
0513 LEWIS
0514 LUNENBURG
0515 MALDSTONE
0516 NORTON
0517 VICTORY
0518 WARNER'S GRANT
0519 WARREN'S GORE

6 - FRANKLIN
0601 BAKERSFIELD
0602 BERKSHIRE
0603 ENOSBURG
0604 FAIRFAX
0605 FAIRFIELD
0606 FLETCHER
0607 FRANKLIN
0608 GEORGIA
0609 HIGHGATE
0610 MONTGOMERY
0611 RICHFORD
0612 ST. ALBANS CITY
0613 ST. ALBANS TOWN
0614 SHELDON
0615 SWANTON

7 - GRAND ISLE
0701 ALBURG
0702 GRAND ISLE
0703 ISLE LA MOTTE
0704 NORTH HERO
0705 SOUTH HERO

8 - LAMOILLE
0801 BELVIDERE
0802 CAMBRIDGE
0803 EDEN
0804 ELMORE
0805 HYDE PARK
0806 JOHNSON
0807 MORRISTOWN (MORRISVILLE)
0808 STOWE
0809 WATERVILLE
0810 WOLCOTT

9 - ORANGE
0901 BRADFORD
0902 BRAINTREE
0903 BROOKFIELD
0904 CHELSEA
0905 CORINTH
0906 FAIRLEE
0907 NEWBURY
0908 ORANGE
0909 RANDOLPH
0910 STRAFFORD
0911 THETFORD
0912 TOPSHAM
0913 TUNBRIDGE
0914 VERSHIRE
0915 WASHINGTON
0916 WEST FAIRLEE
0917 WILLIAMSTOWN

10 - ORLEANS
1001 ALBANY
1002 BARTON (ORLEANS VILLAGE)
1003 BROWNINGTON
1004 CHARLESTON
1005 COVENTRY
1006 CRAFTSBURY
1007 DERBY
1008 GLOVER
1009 GREENSBORO
1010 HOLLAND
1011 IRASBURG
1012 JAY
1013 LOWELL
1014 MORGAN
1015 NEWPORT CITY
1016 NEWPORT TOWN
1017 TROY
1018 WESTFIELD
1019 WESTMORE

11 - RUTLAND
1101 BENSON
1102 BRANDON
1103 CASTLETON
1104 CHITTENDEN
1105 CLARENDON
1106 DANBY
1107 FAIR HAVEN
1108 HUBBARDTON
1109 IRA
1110 MENDON
1111 MIDDLETOWN SPRINGS
1112 MT. HOLLY
1113 MT. TABOR
1114 PAWLET
1115 PITTSFIELD
1116 PITTSFORD
1117 POULTNEY
1118 PROCTOR
1119 RUTLAND CITY
1120 RUTLAND TOWN
1121 SHELBURNE
1122 SHREWSBURY
1123 SUNBURY
1124 TINMOUTH
1125 WALLINGFORD
1126 WELLS
1127 WEST HAVEN
1128 WEST RUTLAND

12 - WASHINGTON
1201 BARRE CITY
1202 BARRE TOWN
1203 BERLIN
1204 CABOT
1205 CALAIS
1206 DUXBURY
1207 E. MONTPELIER
1208 FAYSTON
1209 MARSHFIELD
1210 MIDDLESEX
1211 MONTPELIER
1212 MORETOWN
1213 NORTHFIELD
1214 PLAINFIELD
1215 ROXBURY
1216 WAITSFIELD
1217 WARREN
1218 WATERBURY
1219 WOODBURY
1220 WORCESTER

13 - WINDHAM
1301 ATHENS
1302 BRATTLEBORO
1303 BROOKLINE
1304 DOVER
1305 DUMMERSTON
1306 GRAFTON
1307 GUILFORD
1308 HALIFAX
1309 JAMAICA
1310 LONDONDERRY
1311 MARLBORO
1312 NEWFANE
1313 PUTNEY
1314 ROCKINGHAM (SAXTONS RIVER) (BELLOWS FALLS)
1315 SOMERSET
1316 STRATTON
1317 TOWNSHEND
1318 VERNON
1319 WARDSBORO
1320 WESTMINSTER
1321 WHITINGHAM
1322 WILMINGTON
1323 WINDHAM

14 - WINDSOR
1401 ANDOVER
1402 BALTIMORE
1403 BARNARD
1404 BETHEL
1405 BRIDGEWATER
1406 CAVENDISH
1407 CHESTER
1408 HARTFORD (WHITE RIVER JUNCTION)
1409 ASHLAND
1410 LUDLOW
1411 NORWICH
1412 PLYMOUTH
1413 POMFRET
1414 READING
1415 ROCHESTER
1416 ROYALTON
1417 SHARON
1418 SPRINGFIELD
1419 STOCKBRIDGE
1420 WEATHERSFIELD
1421 WESTON
1422 WEST WINDSOR
1423 WINDSOR
1424 WOODSTOCK

PAYMENT:
MILEMARKERS SHALL BE PAID AS TRAFFIC SIGNS, TYPE "A", AND POSTS PAID AS FLANGED CHANNEL STEEL SIGN POSTS.

MATERIAL:
THE SIGN BASE MATERIAL SHALL BE 0.04" FLAT SHEET ALUMINUM.

COLORS:
THE SIGN SHALL HAVE A REFLECTORIZED WHITE TEXT ON A REFLECTORIZED GREEN BACKGROUND. THE COLORS SHALL CONFORM WITH THOSE FOUND IN STANDARD COLOR TOLERANCE CHARTS AS APPROVED BY THE U.S. DEPARTMENT OF TRANSPORTATION, FEDERAL HIGHWAY ADMINISTRATION.

LETTERING:
LETTERS AND DIGITS SHALL CONFORM WITH THE STANDARD ALPHABETS FOR HIGHWAY SIGNS AS PRINTED BY THE FEDERAL HIGHWAY ADMINISTRATION.

POSTS:
FLANGED CHANNEL STEEL 2 #/FT. POSTS SHALL BE USED WHEN THE POST LENGTH EXCEEDS 7 FEET. FOR LENGTHS OF 7 FEET OR LESS, A 1.12 #/FT. STEEL SIGN POST SHALL BE USED.

OTHER STDS. REQUIRED: E-160

REVISIONS AND CORRECTIONS
OCT. 20, 1988 - DATE OF ORIGINAL ISSUE
AUG. 08, 1995 - MINOR NOTE REVISIONS

APPROVED FOR THIS PROJECT AND/OR DESIGN IMPLEMENTATION. FHWA FINAL APPROVAL PENDING.

APPROVED

DIRECTOR OF ENGINEERING

TRAFFIC AND SAFETY ENGINEER

MILEMARKER DETAILS STATE AND TOWN HIGHWAYS

/trai/stc/stdel38.dgn : stcel38.1

VERMONT AGENCY OF TRANSPORTATION

STANDARD E-138