

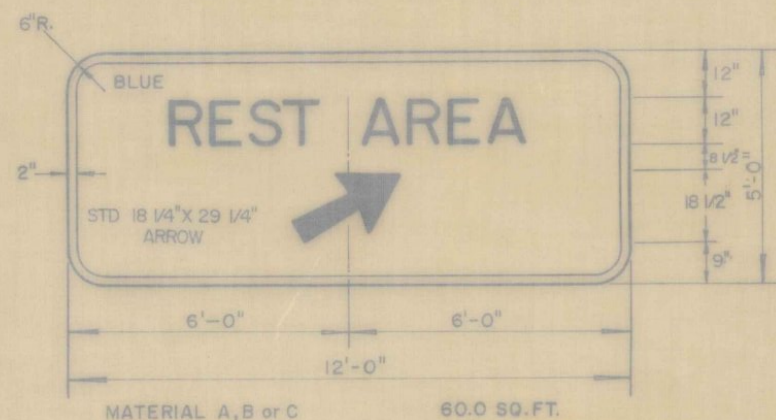


REST AREA SIGNS

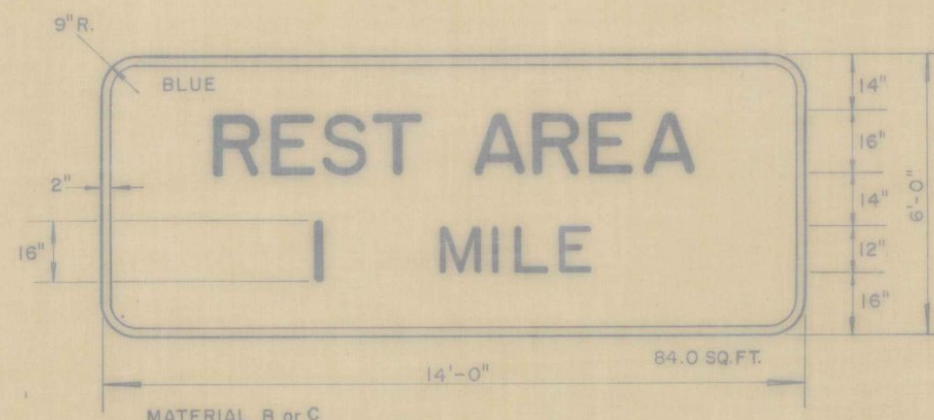


SERVICES SIGN

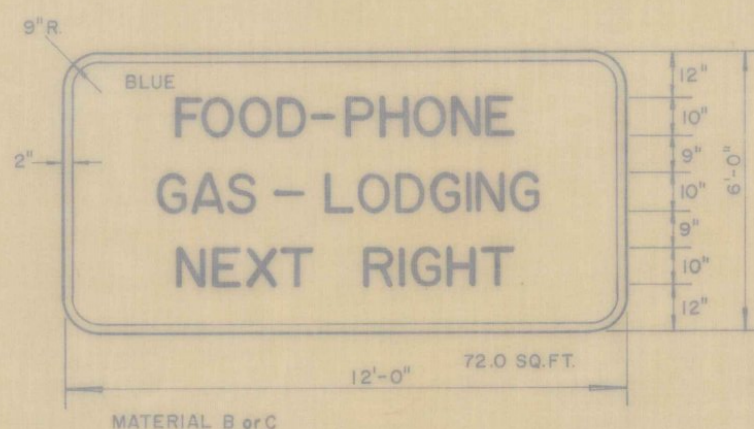

TOWN LINE SIGN



RIVER NAME SIGN

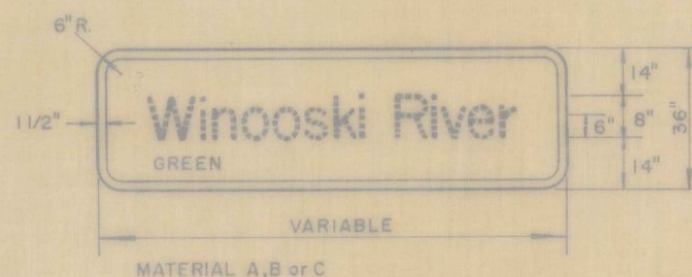

MATERIALS

The sign base material used for the guide signs shown on this sheet, except the Gore sign, shall be designated for each sign by the following identification letters:

A - Acrylic Overlaid Plywood, 3/4" minimum thickness.

B - Extruded Aluminum Panels, with baked enamel finish.

C - Formed Galvanized Steel Panels, with baked enamel finish.

The reflective material used for the texts shall be acrylic plastic reflectors in embossed letter frames.

COLORS

The signs shall have a reflectorized white text on a non-reflectorized green or blue background as indicated for each sign. The green and blue shall conform with the standard colors adopted by the American Association of State Highway Officials, and approved by the U.S. Department of Commerce, Bureau of Public Roads.

LETTERING


Letters and digits shall conform with series E of the standard alphabet for highway signs approved by the National Joint Committee on Uniform Traffic Control Devices, with the stroke widths modified to one fifth the height.

DESIGNS

The designs of these signs shall conform with the requirements set forth in the Manual for Signing and Pavement Marking of the National System of Interstate and Defense Highways adopted by the American Association of State Highway Officials.

SPECIFICATIONS

The signs shall meet the standard state specifications for "Traffic Signs", Item 701.

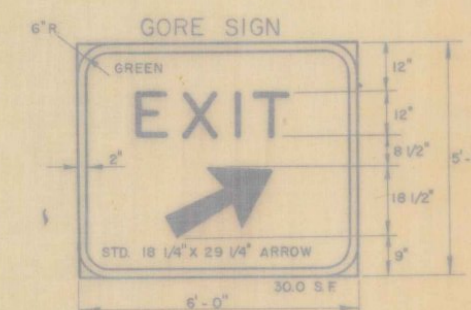

The sign base material used for this sign shall be A, B or C with reflective sheeting.

REVISIONS AND CORRECTIONS

JULY 29, 1964 - GORE SIGN AND NEXT EXIT SIGN ADDED
AUG. 28, 1964 - MATERIAL NOTE ADDED TO "NEXT EXIT SIGN" AND
MATERIAL NOTE OF "GORE SIGN" CHANGED.
DEC. 18, 1964 - DIMENSION CHANGES TO CONFORM WITH MANUAL

APPROVED:


DATE JUNE 4, 1963

CHIEF ENGINEER
ASST. CHIEF ENGINEER
HIGHWAY ENGINEER
CONSTRUCTION ENGINEER

DRAWN A.C.
TRACED R.L.E.

TRAFFIC SIGNS

GUIDE SIGNS

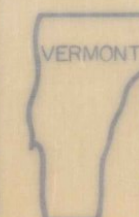

DEPARTMENT
OF HIGHWAYS
STANDARDS

E-17