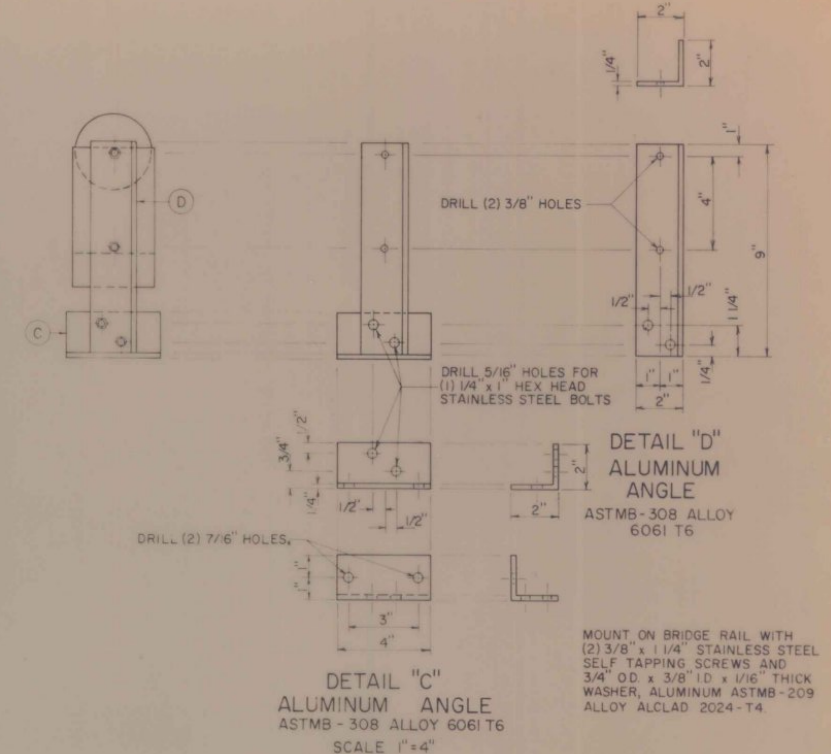
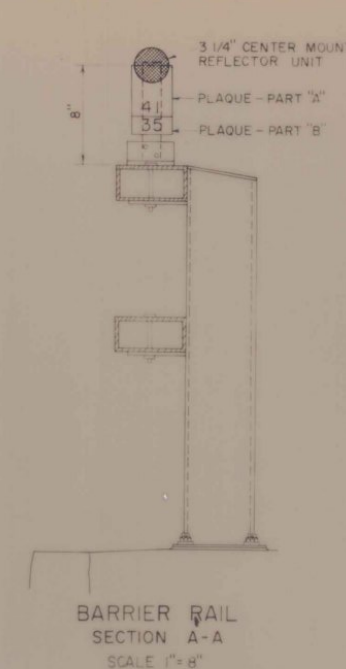
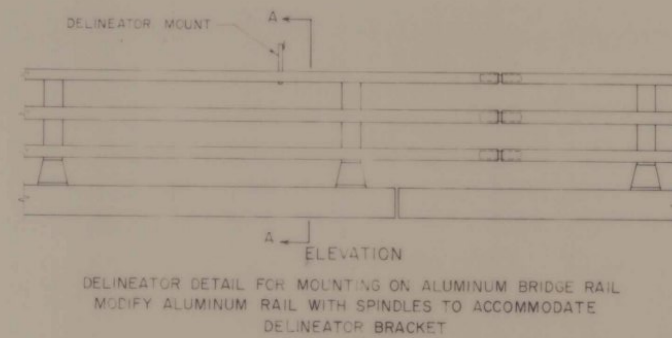
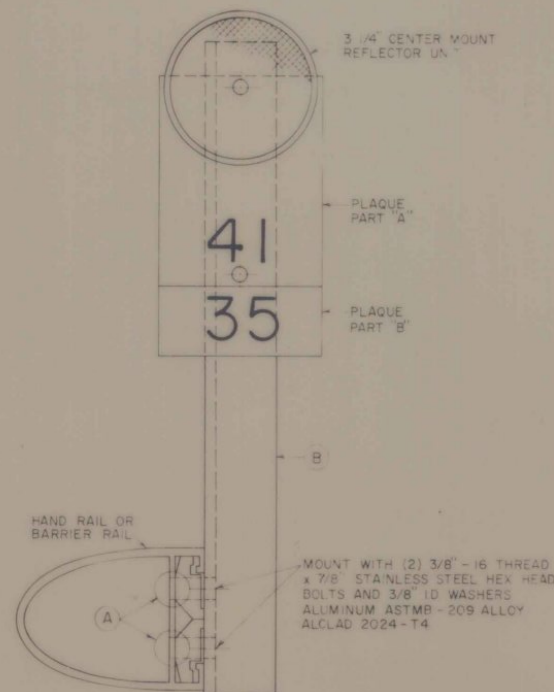
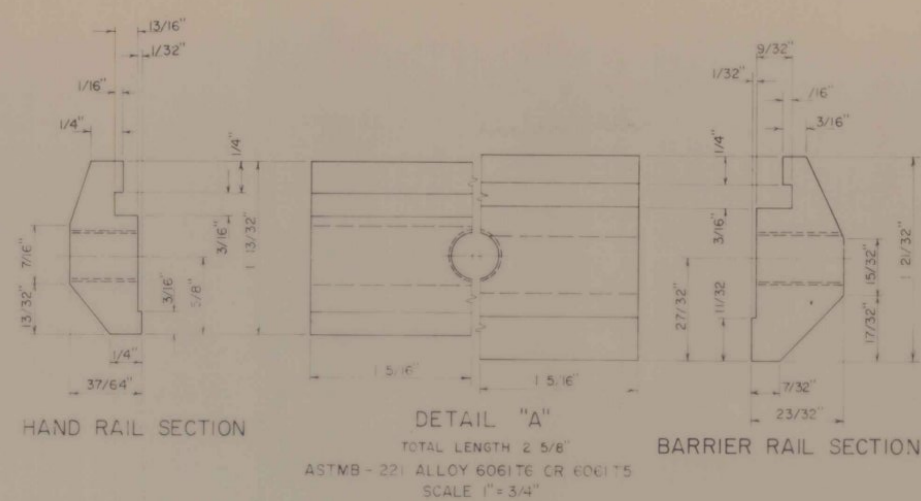
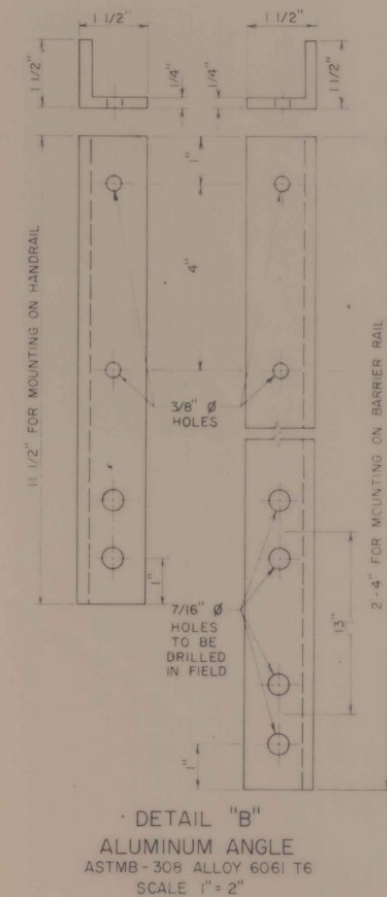
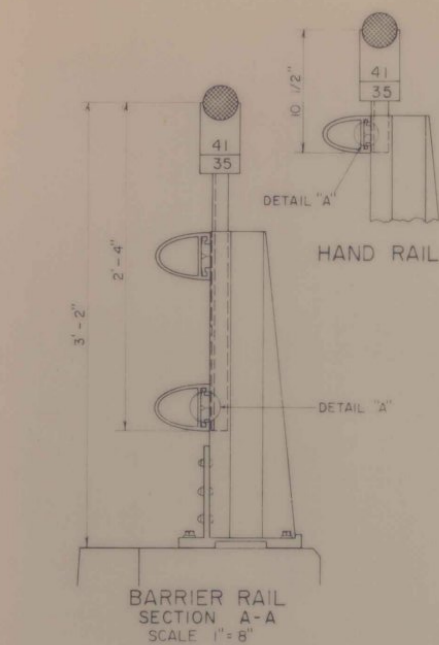


MOUNT ON BRIDGE RAIL WITH (2) 3/8" x 1 1/4" STAINLESS STEEL SELF TAPPING SCREWS AND 3/4" O.D. x 3/8" I.D. x 1/16" THICK WASHER, ALUMINUM ASTM-B-209 ALLOY ALCLAD 2024-T4.

REVISIONS AND CORRECTIONS
 FEB. 3, 1986 - UPDATED TO 1986 SPECIFICATIONS

APPROVED
 DATE 1-10-74
 E. H. Stickney
 CHIEF ENGINEER
 R. C. Munn
 ASST. CHIEF ENGINEER
 G. M. Lane
 HIGHWAY ENGINEER

TRAFFIC SIGNS DELINEATOR MOUNTING ON BRIDGE RAIL

VERMONT
 DEPARTMENT
 OF HIGHWAYS
 STANDARD

E-32