
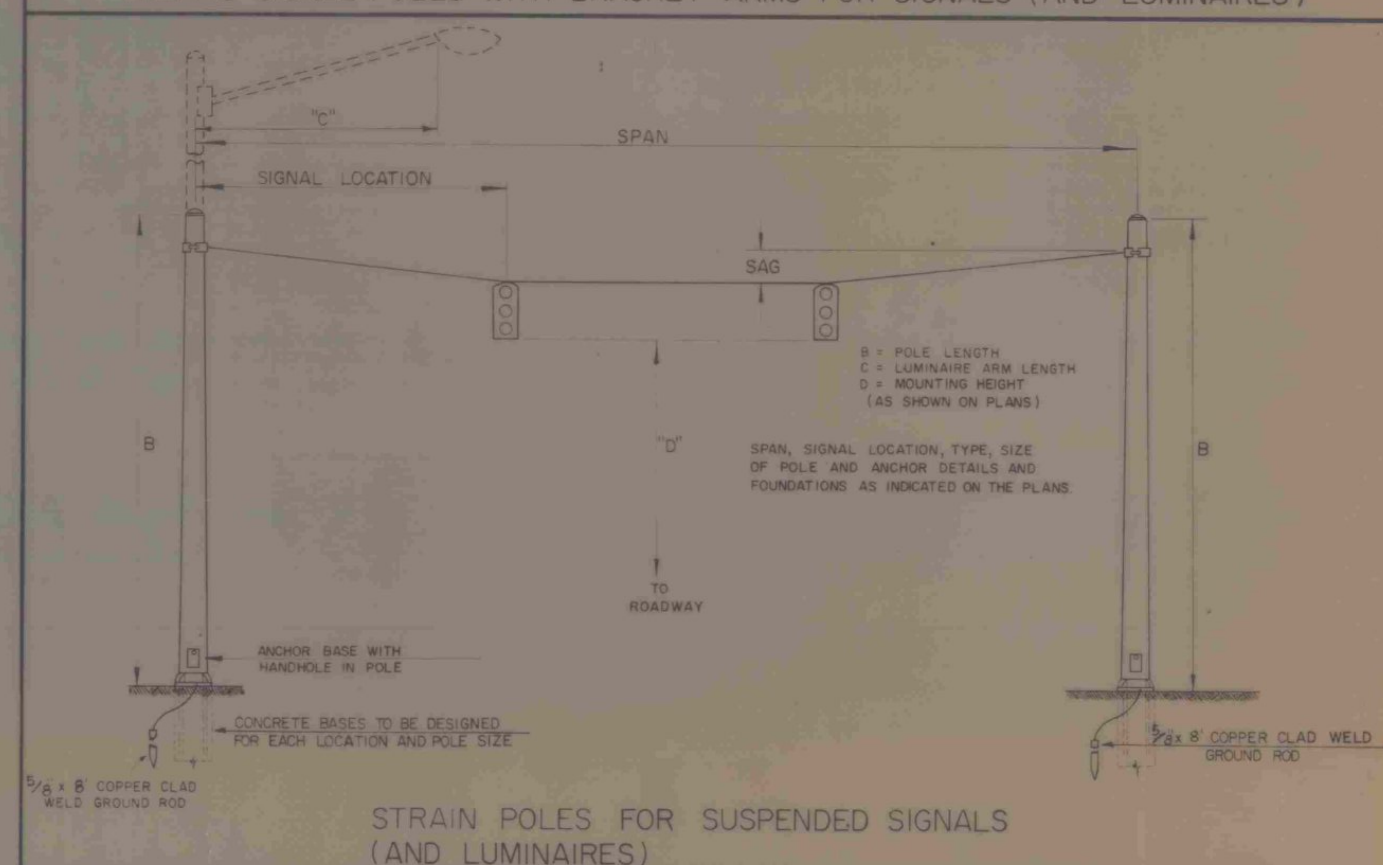
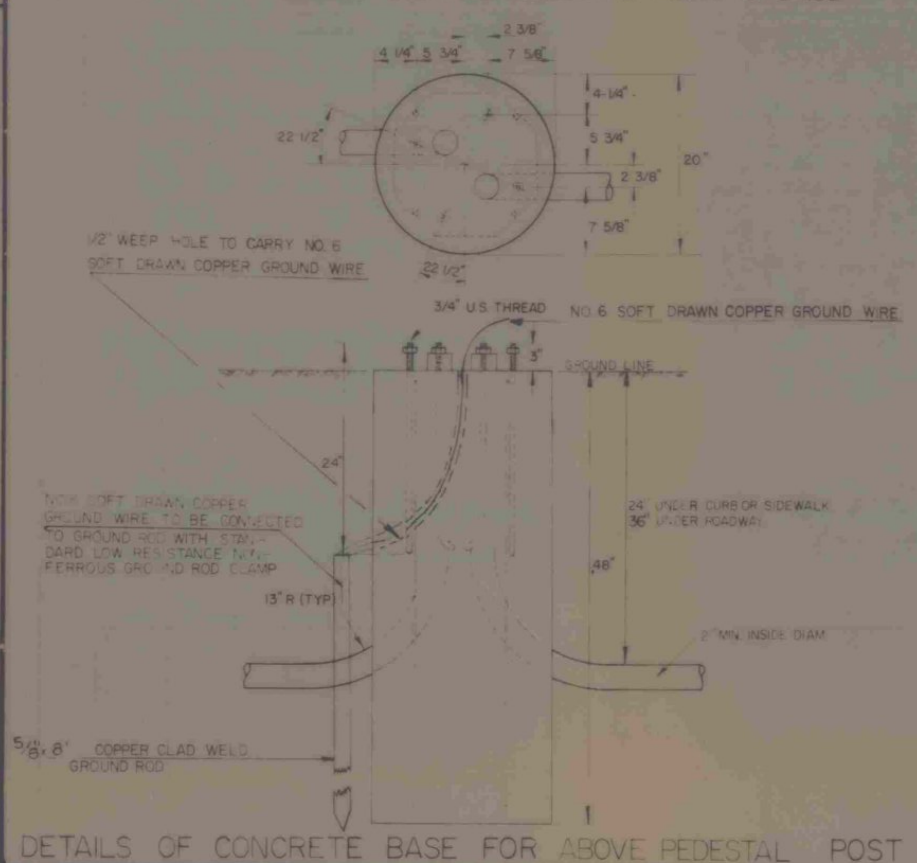
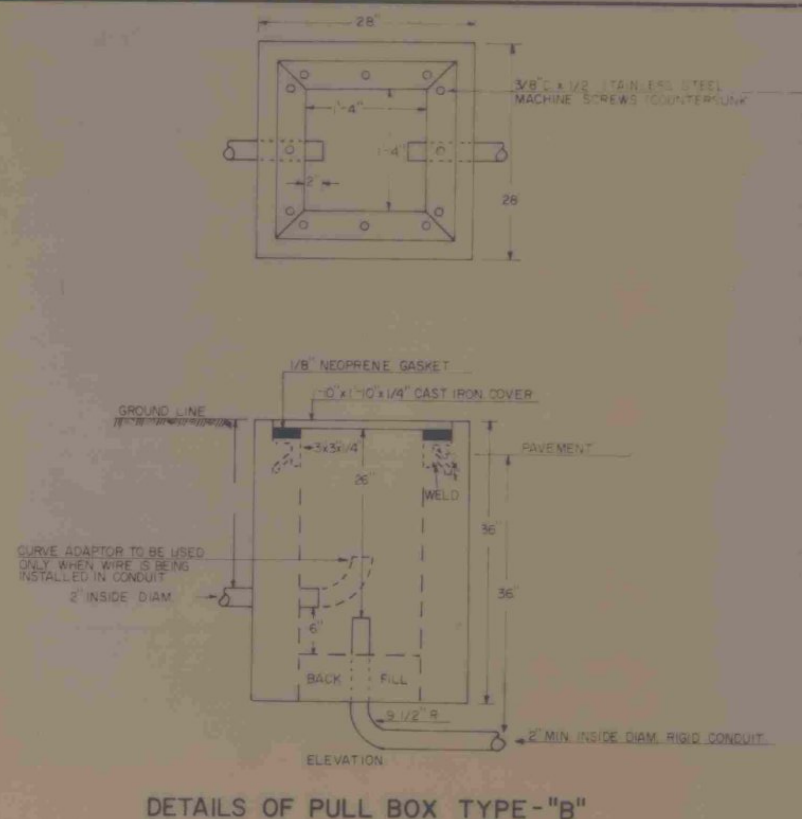
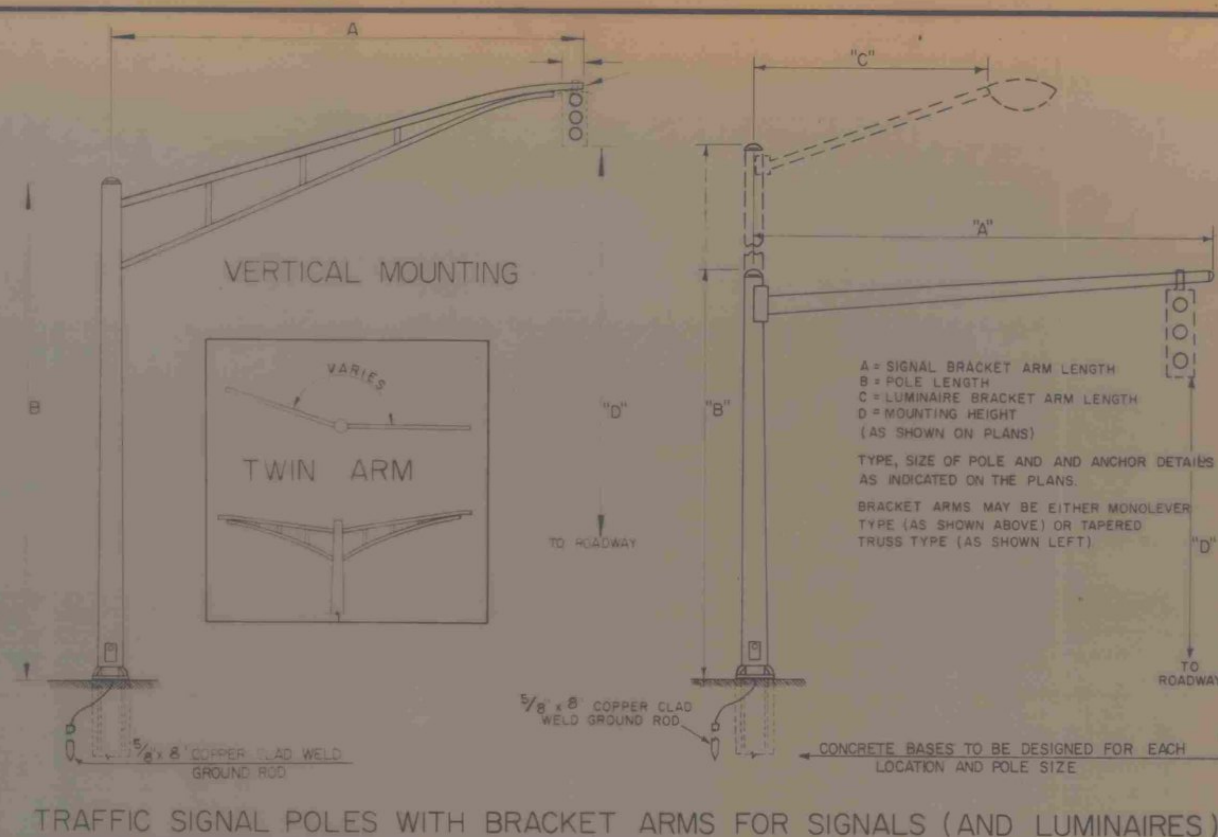
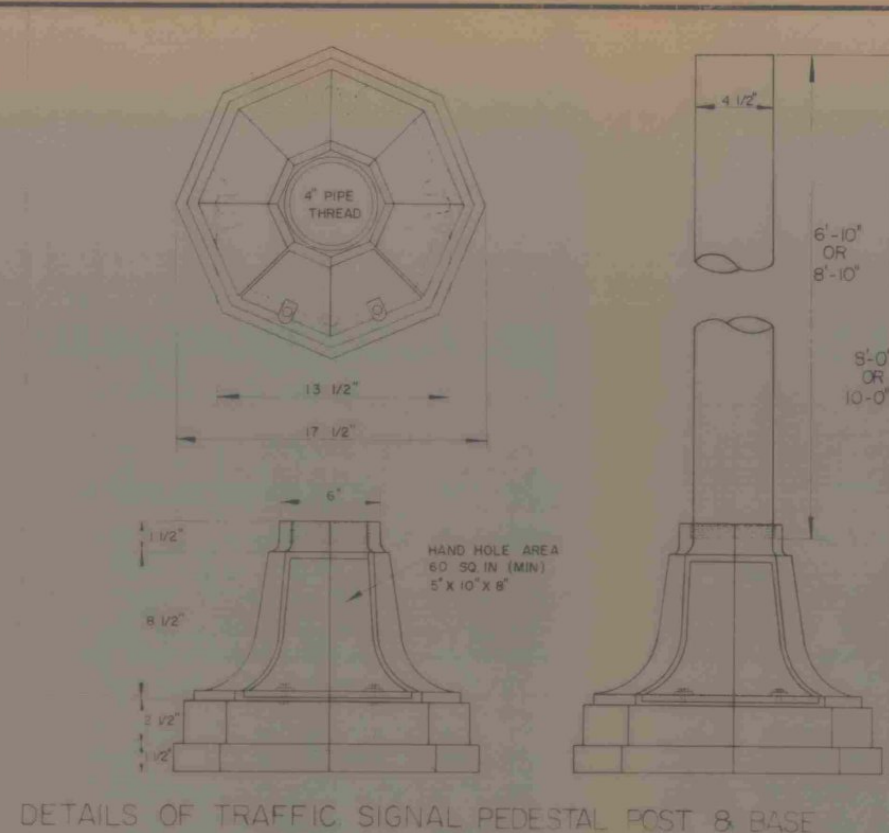


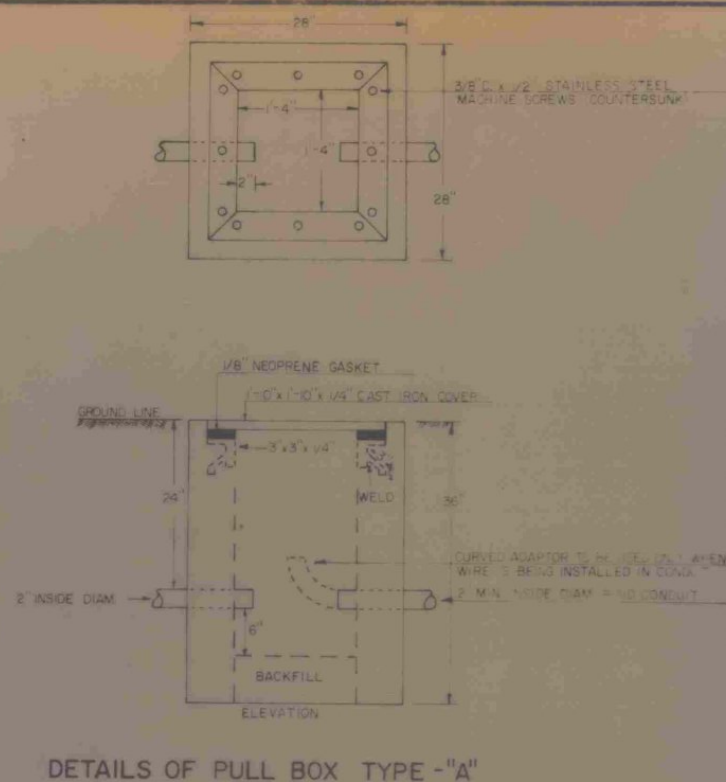

REVISIONS AND CORRECTIONS

APRIL 29, 1980 CHANGED MATERIAL SPECIFIED FOR SCREWS ATTACHING COVER TO PULL BOXES.
AUG. 6, 1981 CHANGED GROUND ROD FROM 1" x 10' TO 5/8" x 8"
FEB. 3, 1986 - UPDATED TO 1986 SPECIFICATIONS

APPROVED
Dec 17 1971
DATE

R. H. Arnold
CHIEF ENGINEER

E. H. Stickney
ASST. CHIEF ENGINEER

G. M. Lane
HIGHWAY ENGINEER

TRAFFIC CONTROL SIGNALS



STANDARD
E-33