


INTERSTATE ROUTE MARKER

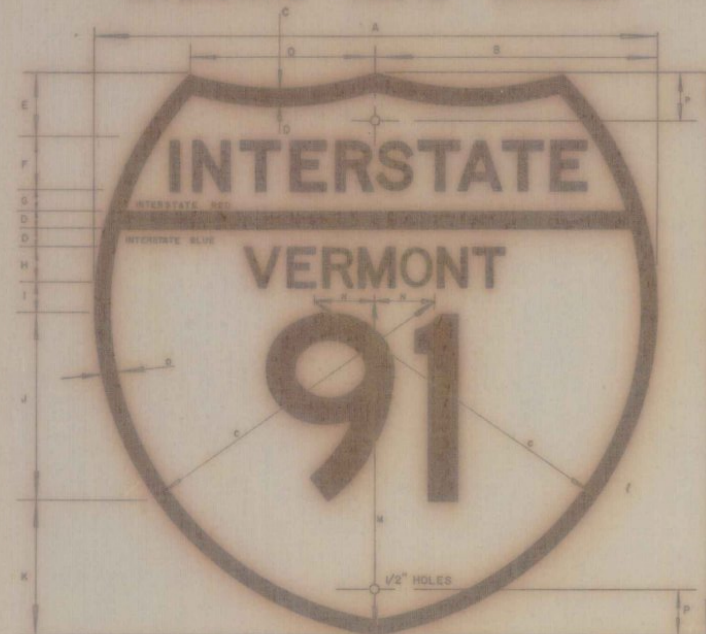

"INTERSTATE" LEGEND SHALL BE IN B.P.R. SERIES "C" LETTERS
STATE NAME LEGEND SHALL BE IN B.P.R. SERIES "D" LETTERS
ROUTE NUMBER SHALL BE IN B.P.R. SERIES "D" NUMERALS

SHIELD SIZE	A	B	C	D	E	F	G	H	I	J	K	L	M	N	O	P
18"	18	9	11 1/4	9 1/4	25 3/4	1-7/8	3/4	1-1/8	1-1/2	6	2-5/8	2-3/4	10 1/2	8-3/4	5-9/16	1
24	24	12	15	12 1/4	34 1/4	1-1/2	1	1-1/2	1-3/4	8	3-3/4	3 1/4	14-5/8	9	8 1/4	2
36	36	18	22 1/2	18 1/4	50 3/4	2-3/4	1-1/2	2-1/4	2-1/2	12	5-1/2	5-1/2	21 3/4	14-1/2	12-1/2	3
48	48	24	30	24 1/4	66 3/4	3-3/4	2	3	3-1/4	16	7-1/2	7-1/2	28 3/4	19-1/2	17-1/2	4

REFLECTORIZED SILVER TEXT ON REFLECTORIZED RED AND BLUE BACKGROUNDS
TRANSPARENT BACKGROUND COLORS
CONFORMING WITH A.A.S.H.O. STANDARDS TO BE REVERSE
SCREENED ON SILVER REFLECTIVE SHEETING COVERING ENTIRE
SIGN FACE.

U. S. ROUTE MARKER



"VERMONT" LEGEND SHALL BE IN B.P.R. SERIES "D" LETTERS
"U.S." LEGEND SHALL BE IN B.P.R. SERIES "D" LETTERS
ROUTE NUMBER SHALL BE IN B.P.R. SERIES "D" NUMERALS

SHIELD SIZE	A	B	C	D	E	F	G	H	I	J	K	L	M	N	O
18"	18	9	4	4-1/8	12-1/2	3	1-7/8	3/4	1/2	1-1/8	6	4	2	14	1/4
24	24	12	5-5/8	5-1/2	16-1/2	4	2-1/2	1	3/8	1-1/2	8	5-1/4	2	20	3/8
36	36	18	8	8-1/4	22	6	3-3/4	1-1/2	1	2-1/4	12	8	3	30	5/8

BLACK PAINTED OR SCREENED TEXT ON REFLECTORIZED SILVER BACKGROUND.

STATE ROUTE MARKER




"VERMONT" LEGEND SHALL BE IN B.P.R. SERIES "D" LETTERS
ROUTE NUMBER SHALL BE IN B.P.R. SERIES "D" NUMERALS




SHIELD SIZE	A	B	C	D	E	F	G	H	I	J	K	L	M	N	O
15 X 13-1/2	15	7-1/2	13-1/2	1-3/8	1-1/2	6	2-1/4	1-1/8	1-3/4	10	1-3/4	7-1/2	1/2	1/4	
20 X 18	20	10	18	2-1/2	2	8	3	1-1/2	2	14	2	10	5/8	3/8	
30 X 27	30	15	27	3-3/4	3	12	4-1/2	2-1/4	2-1/2	22	1-1/2	15	5/8	5/8	

BLACK PAINTED OR SCREENED TEXT ON REFLECTORIZED SILVER BACKGROUND.

DETAILS OF WELDED WROUGHT IRON FRAMES FOR ROUTE MARKER ASSEMBLIES

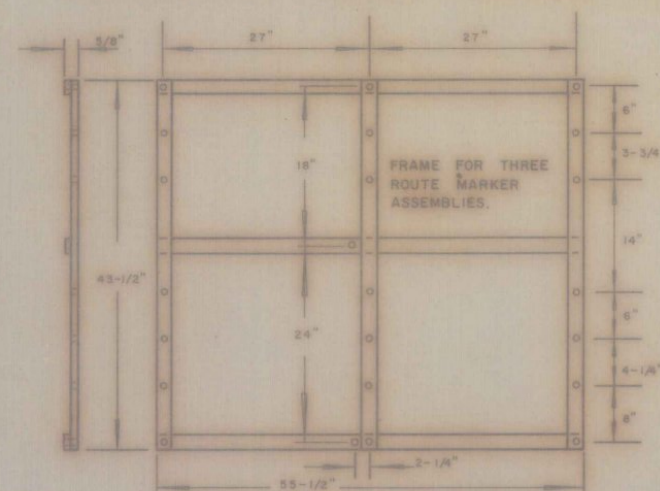


5/16" X 1-1/2"
WROUGHT IRON
ALL HOLES
7/16" DIA.
ALL BOLTS 3/8" DIA.
ALUMINUM (2024-T4)

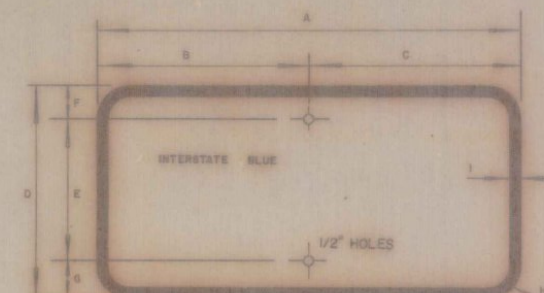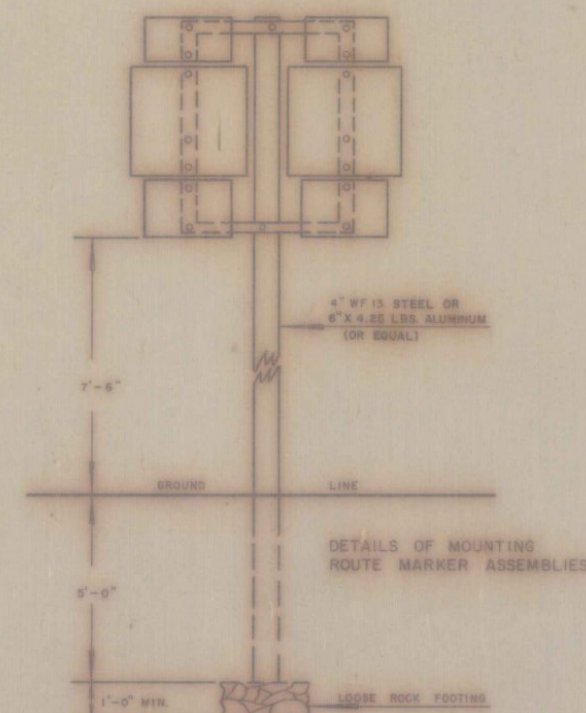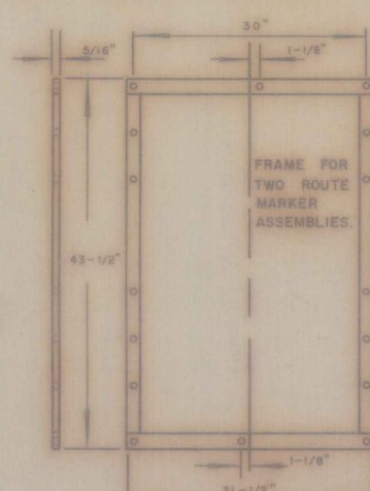

SIZE	A	B	C	D	E	F	G	H	I	LETTERS
18 X 9	18	9	9	9	9	1-1/2	1-1/2	1-1/2	3/4	4" SERIES D
24 X 12	24	12	12	12	8	2	2	1-1/2	1/2	6" SERIES C


CARDINAL DIRECTION MARKER
AND JUNCTION MARKER TO BE
USED WITH 24" AND 36" INTER-
STATE ROUTE MARKERS.

REFLECTORIZED SILVER TEXT ON
REFLECTORIZED BLUE BACKGROUND.
BACKGROUND COLOR TO BE REVERSE
SCREENED ON SILVER REFLECTIVE
SHEETING THAT COVERS THE ENTIRE
SIGN FACE.

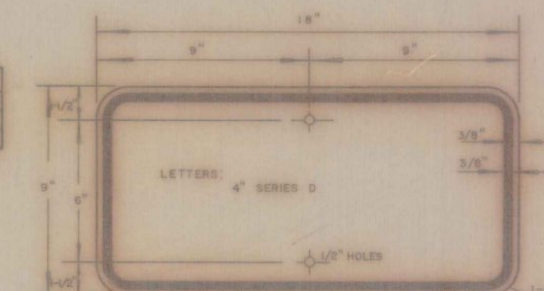

CARDINAL DIRECTION MARKER
AND JUNCTION MARKER TO BE
USED WITH 24" U.S. ROUTE
MARKERS AND 20" X 18" STATE
ROUTE MARKERS.


BLACK PAINTED OR SCREENED TEXT
ON REFLECTORIZED SILVER BACK-
GROUND.
(USE ALSO FOR WORD "TO" IN A TRAIL
BLAZER ASSEMBLY WITH AN INTERSTATE
ROUTE MARKER.
LETTERS: 6" SERIES D.)

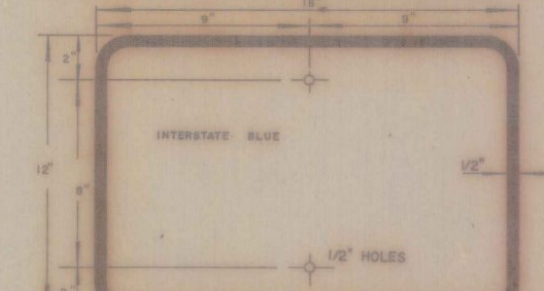

DIRECTION MARKER TO BE USED
WITH 24" INTERSTATE ROUTE
MARKERS.

REFLECTORIZED SILVER TEXT ON
REFLECTORIZED BLUE BACKGROUND.
BACKGROUND COLOR TO BE REVERSE
SCREENED ON SILVER REFLECTIVE
SHEETING THAT COVERS THE ENTIRE
SIGN FACE.

FOR DESIGN OF DIRECTIONAL ARROW,
SEE BELOW

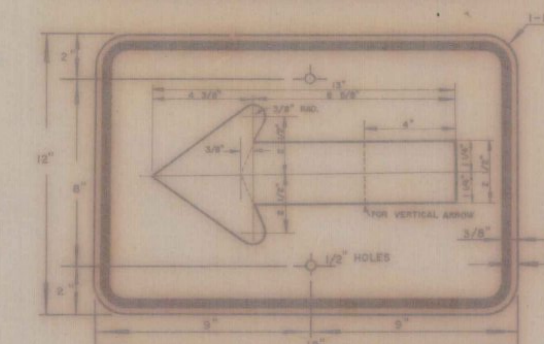

DIRECTION MARKER TO BE USED
WITH 24" U.S. ROUTE MARKERS
AND 20" X 18" STATE ROUTE
MARKERS.
BLACK PAINTED OR SCREENED TEXT
ON REFLECTORIZED SILVER BACK-
GROUND.

REVISIONS AND CORRECTIONS

*Superseded by
Revision of June 3, 1959*


APPROVED

DATE NOV. 24, 1958

H. L. Sargent
CHIEF ENGINEER
G. M. Lane
HIGHWAY ENGINEER
W. C. Gault
CONSTRUCTION ENGINEER

DRAWN: F.P.
TRACED: DLS:BJA

TRAFFIC SIGNS ROUTE MARKERS AND AUXILIARY MARKERS

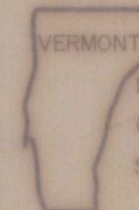

*Superseded by revision
of June 3, 1959*
VERMONT
DEPARTMENT
OF HIGHWAYS
STANDARD

E-4