




Typical entrance ramp markings

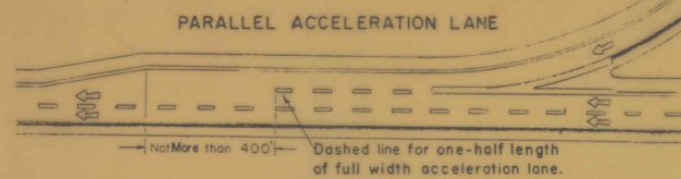


TAPERED ACCELERATION LANE

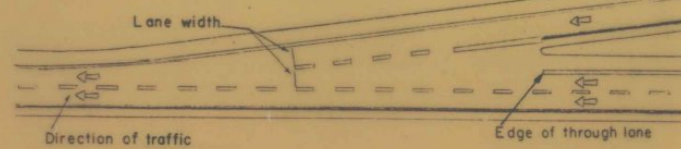




Typical exit ramp markings

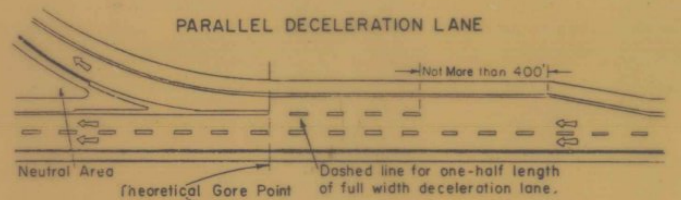



TAPERED DECELERATION LANE

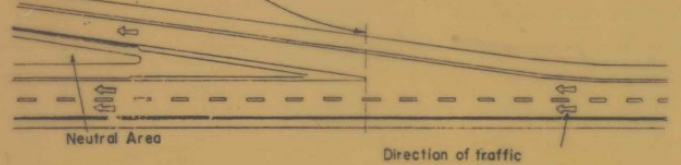

RAMP PAVEMENT ARROW DETAIL

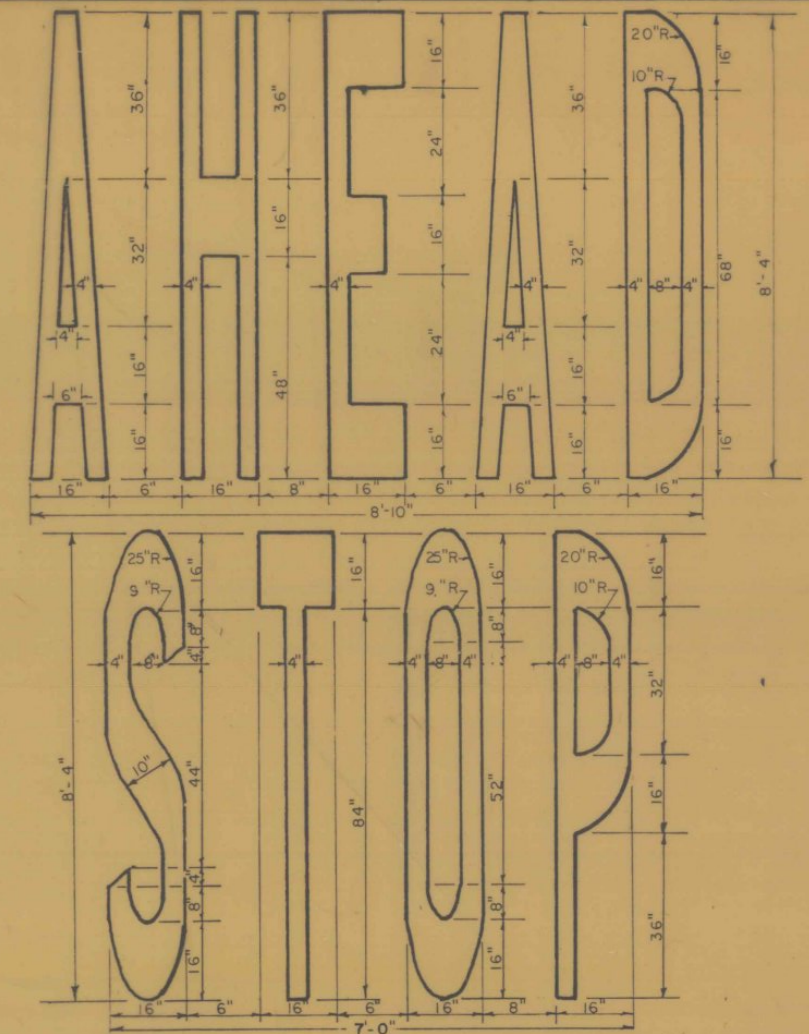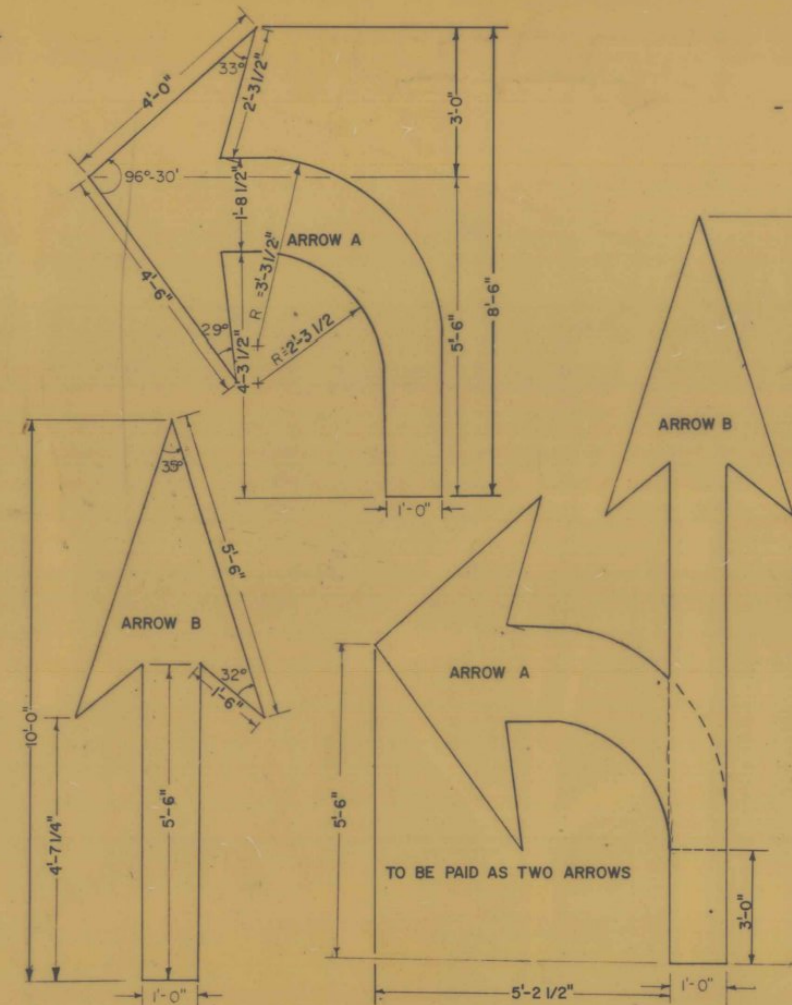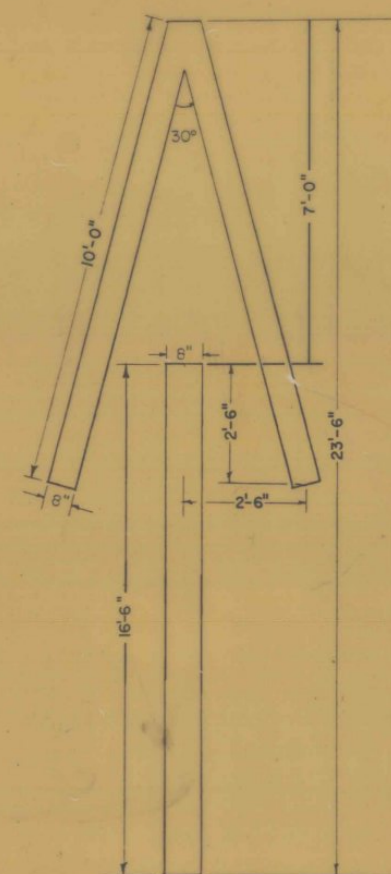

CROSSWALK DETAIL

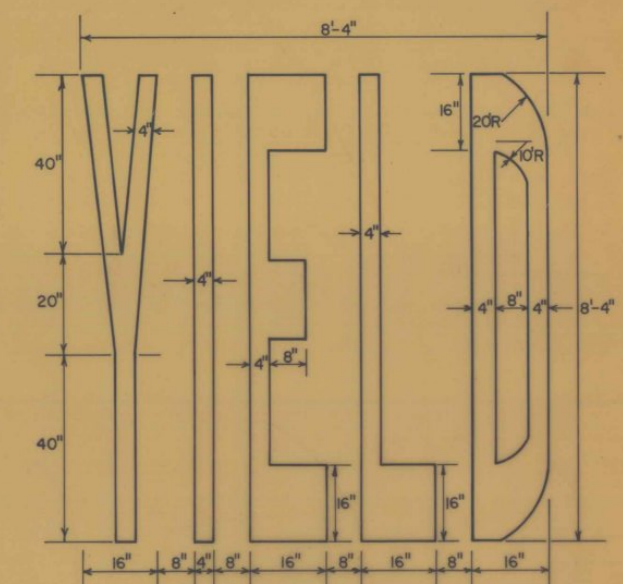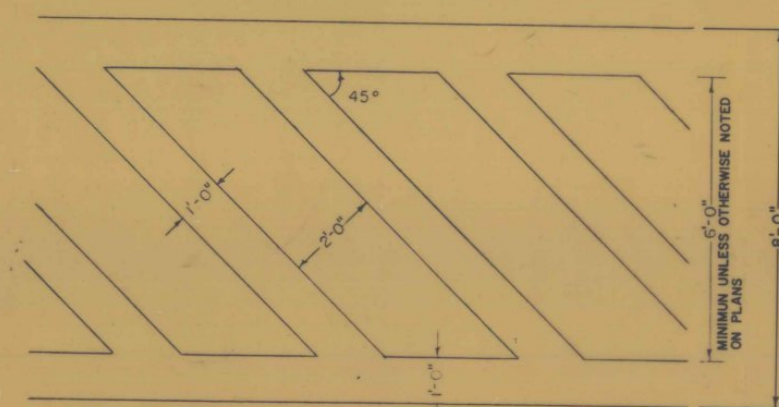

ARROWS AND WORD MARKINGS THAT CONFORM TO THE DIMENSIONS SHOWN ON THIS SHEET OR AS DETAILED IN THE BOOKLET ENTITLED "THE STANDARD PAVEMENT MARKING ALPHABET AND SYMBOLS, 1977" PREPARED BY THE FEDERAL HIGHWAY ADMINISTRATION WILL BE ACCEPTABLE.

REVISIONS AND CORRECTIONS
MAR. 16, 1982 YIELD ADDED.

APPROVED: AUGUST 4, 1981
DATE

DIRECTOR OF ENGINEERING AND CONSTRUCTION

CHIEF OF DESIGN

TRANSPORTATION DESIGN ENGINEER

PAVEMENT MARKING DETAILS



STANDARD
E - 50