

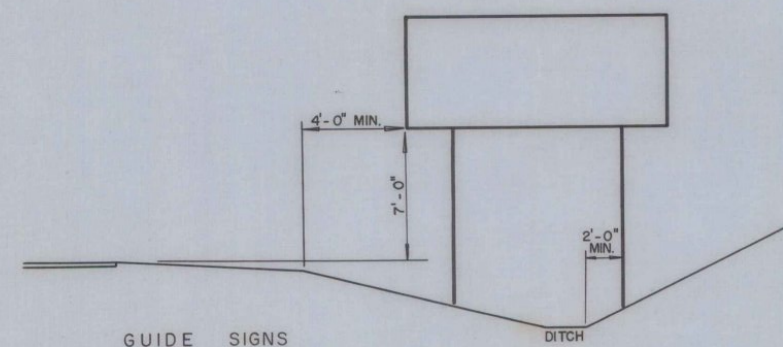
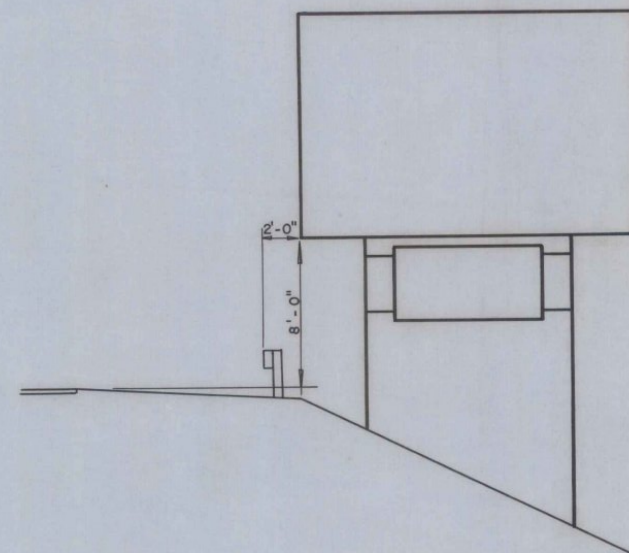
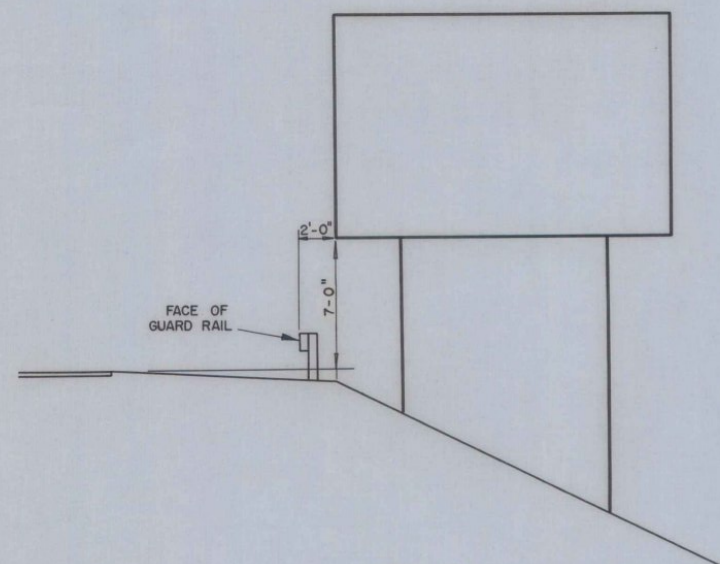
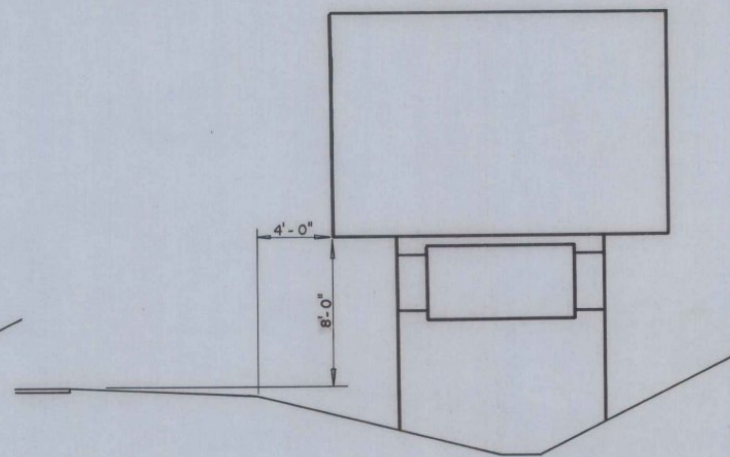


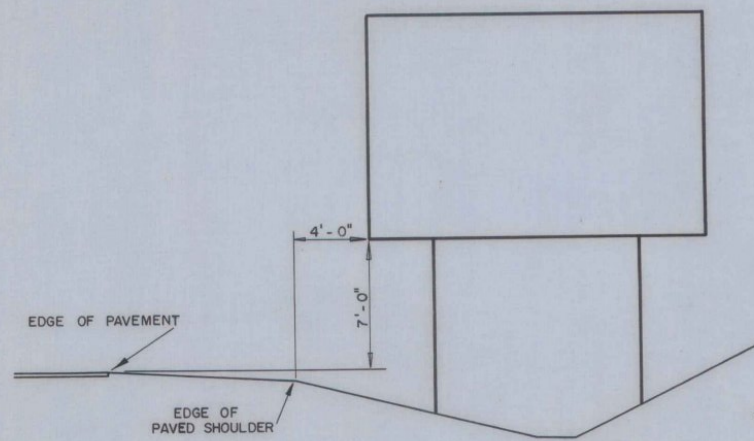


GUIDE SIGNS




DITCH

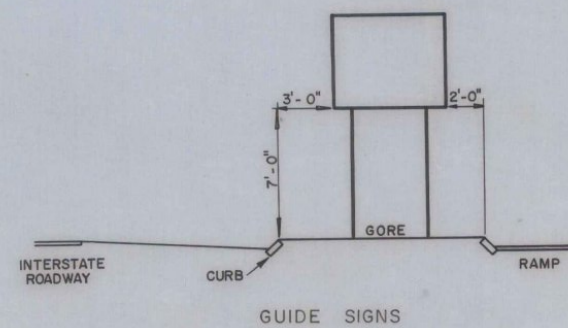


GUIDE SIGNS

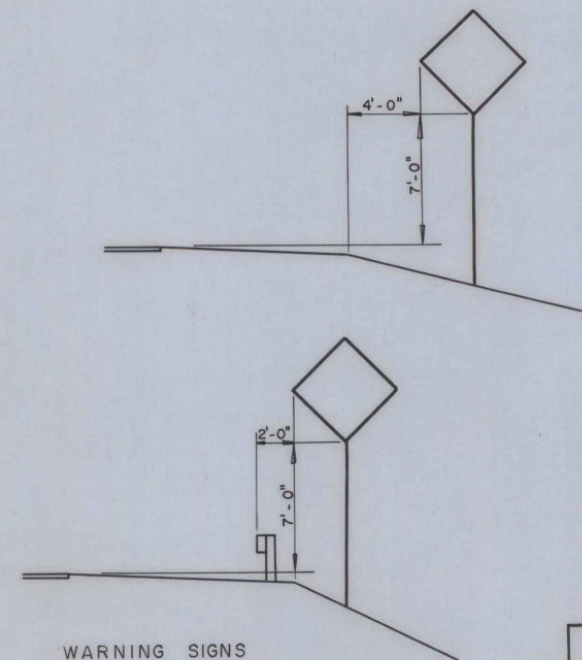




WARNING SIGNS

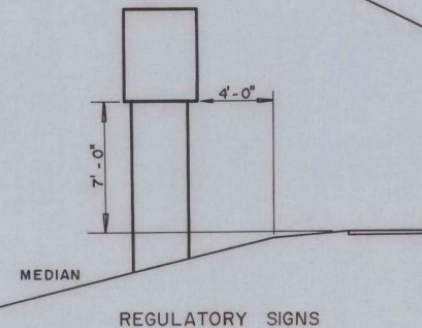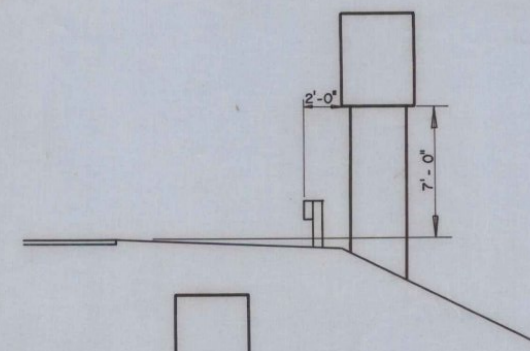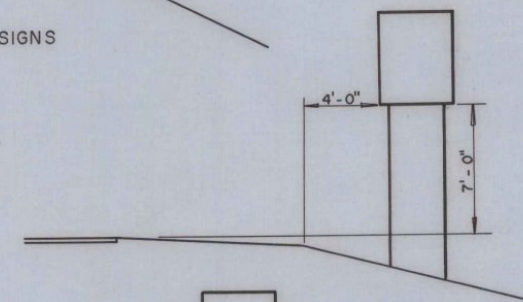


REGULATORY SIGNS

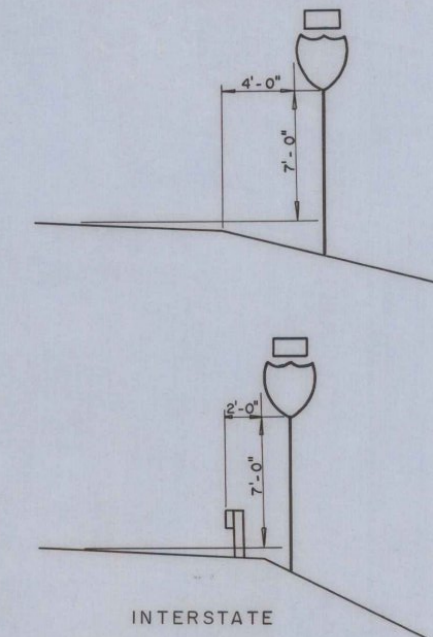


INTERSTATE ROUTE MARKER

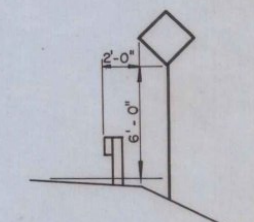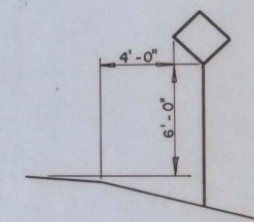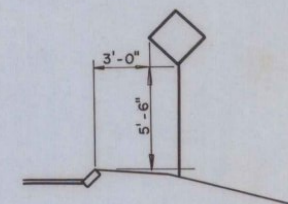

SIGNS ON RAMP

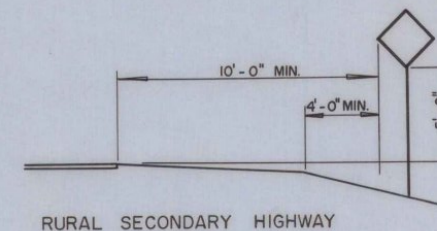

RURAL SECONDARY HIGHWAY

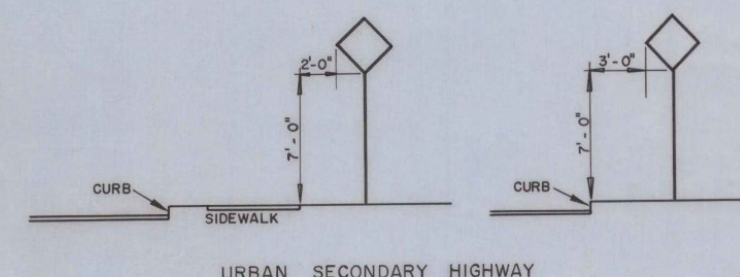

URBAN SECONDARY HIGHWAY

REVISIONS AND CORRECTIONS

APPROVED:

DATE June 1, 1959

H. E. Laughey
CHIEF ENGINEER

L. M. Lane
HIGHWAY ENGINEER


C. W. Stickney
CONSTRUCTION ENGINEER

A. W. Colson
TRAFFIC ENGINEER

DRAWN: A.W.C.
TRACED: A.J.A.

TRAFFIC SIGNS STANDARD SIGN PLACEMENT

INTERSTATE PROJECTS

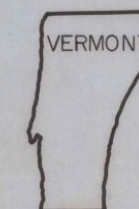

DEPARTMENT
OF HIGHWAYS
STANDARD

void
E-7