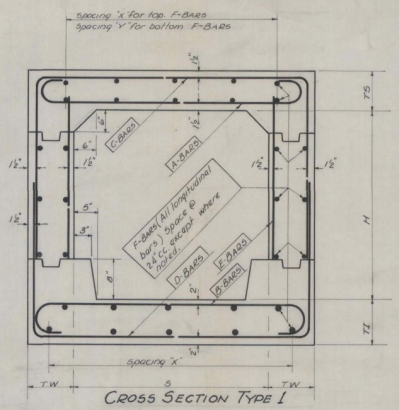

CROSS SECTION TYPE 1

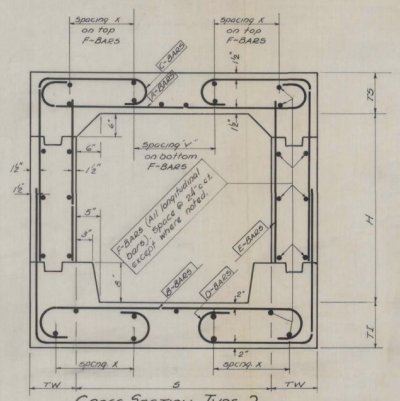

CROSS SECTION TYPE 2

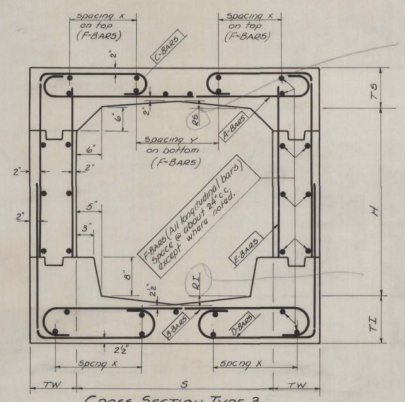

CROSS SECTION TYPE 3

FOR FILLS OF 3'-0" OR LESS OVER TOP OF SLAB

SPAN S	HEIGHT H	TYPE	TS	TI	TW	REINFORCING STEEL DETAILS BAR-A SIZE	BAR-A SKCH.	BAR-A a	BAR-A r	BAR-A TOT. LGTH.	BAR-B SIZE	BAR-B SKCH.	BAR-B a	BAR-B r	BAR-B TOT. LGTH.	BAR-C SIZE	BAR-C SKCH.	BAR-C a	BAR-C b	BAR-C r	BAR-C TOT. LGTH.	BAR-D SIZE	BAR-D SKCH.	BAR-D a	BAR-D b	BAR-D r	BAR-D TOT. LGTH.	BAR-E SIZE	BAR-E SKCH.	BAR-E TOT. LGTH.	BAR-F SIZE	BAR-F SKCH.	BAR-F TOT. LGTH.	QUANTITY PER LIN. FT. CONC. CU.YD.	REINF. STEEL LBS.
5	4	1	8	9	9	[illegible]	11	[illegible]	[illegible]	[illegible]	[illegible]	11	[illegible]	[illegible]	[illegible]	[illegible]	11	[illegible]	[illegible]	[illegible]	[illegible]	[illegible]	11	[illegible]	[illegible]	[illegible]	[illegible]	[illegible]	[illegible]	[illegible]	[illegible]	[illegible]	[illegible]	[illegible]	[illegible]	[illegible]
	5	1	8	9	9	[illegible]	11	[illegible]	[illegible]	[illegible]	[illegible]	11	[illegible]	[illegible]	[illegible]	[illegible]	11	[illegible]	[illegible]	[illegible]	[illegible]	[illegible]	11	[illegible]	[illegible]	[illegible]	[illegible]	[illegible]	[illegible]	[illegible]	[illegible]	[illegible]	[illegible]	[illegible]	[illegible]	[illegible]
	6	1	8	9	9	[illegible]	12	[illegible]	[illegible]	[illegible]	[illegible]	12	[illegible]	[illegible]	[illegible]	[illegible]	12	[illegible]	[illegible]	[illegible]	[illegible]	[illegible]	12	[illegible]	[illegible]	[illegible]	[illegible]	[illegible]	[illegible]	[illegible]	[illegible]	[illegible]	[illegible]	[illegible]	[illegible]	[illegible]
6	5	1	8	9	9	[illegible]	11	[illegible]	[illegible]	[illegible]	[illegible]	11	[illegible]	[illegible]	[illegible]	[illegible]	11	[illegible]	[illegible]	[illegible]	[illegible]	[illegible]	11	[illegible]	[illegible]	[illegible]	[illegible]	[illegible]	11	[illegible]	[illegible]	[illegible]	[illegible]	[illegible]	[illegible]	[illegible]
	6	1	8	9	9	[illegible]	11	[illegible]	[illegible]	[illegible]	[illegible]	11	[illegible]	[illegible]	[illegible]	[illegible]	11	[illegible]	[illegible]	[illegible]	[illegible]	[illegible]	11	[illegible]	[illegible]	[illegible]	[illegible]	[illegible]	11	[illegible]	[illegible]	[illegible]	[illegible]	[illegible]	[illegible]	[illegible]
	7	1	8	9	9	[illegible]	12	[illegible]	[illegible]	[illegible]	[illegible]	12	[illegible]	[illegible]	[illegible]	[illegible]	12	[illegible]	[illegible]	[illegible]	[illegible]	[illegible]	12	[illegible]	[illegible]	[illegible]	[illegible]	[illegible]	11	[illegible]	[illegible]	[illegible]	[illegible]	[illegible]	[illegible]	[illegible]
7	5	1	8	9	9	[illegible]	8	7-10	[illegible]	[illegible]	[illegible]	8	[illegible]	[illegible]	[illegible]	[illegible]	8	[illegible]	[illegible]	[illegible]	[illegible]	[illegible]	8	[illegible]	[illegible]	[illegible]	[illegible]	[illegible]	16	[illegible]	[illegible]	[illegible]	[illegible]	[illegible]	[illegible]	[illegible]
	6	1	8	9	9	[illegible]	8	[illegible]	[illegible]	[illegible]	[illegible]	8	[illegible]	[illegible]	[illegible]	[illegible]	8	[illegible]	[illegible]	[illegible]	[illegible]	[illegible]	8	[illegible]	[illegible]	[illegible]	[illegible]	[illegible]	16	[illegible]	[illegible]	[illegible]	[illegible]	[illegible]	[illegible]	[illegible]
	7	1	8	9	10	[illegible]	8	[illegible]	[illegible]	[illegible]	[illegible]	8	[illegible]	[illegible]	[illegible]	[illegible]	8	[illegible]	[illegible]	[illegible]	[illegible]	[illegible]	8	[illegible]	[illegible]	[illegible]	[illegible]	[illegible]	16	[illegible]	[illegible]	[illegible]	[illegible]	[illegible]	[illegible]	[illegible]
	8																																			
8	5																																			
	6																																			
	7																																			
	8																																			
9	6																																			
	7																																			
	8																																			
	9																																			
10	6																																			
	7																																			
	8																																			
	9																																			
	10																																			
12	6																																			
	7																																			
	8																																			
	9																																			
	10																																			
	11																																			
	12																																			
14	6																																			
	7																																			
	8																																			
	9																																			
	10																																			
	11																																			
	12																																			
	13																																			
	14																																			

FOR FILLS OF 3'-0" TO 10'-0" OVER THE TOP OF SLAB

SPAN S	HEIGHT H	TYPE	TS	TI	TW	REINFORCING STEEL DETAILS BAR-A SIZE	BAR-A SKCH.	BAR-A a	BAR-A r	BAR-A TOT. LGTH.	BAR-B SIZE	BAR-B SKCH.	BAR-B a	BAR-B r	BAR-B TOT. LGTH.	BAR-C SIZE	BAR-C SKCH.	BAR-C a	BAR-C b	BAR-C r	BAR-C TOT. LGTH.	BAR-D SIZE	BAR-D SKCH.	BAR-D a	BAR-D b	BAR-D r	BAR-D TOT. LGTH.	BAR-E SIZE	BAR-E SKCH.	BAR-E TOT. LGTH.	BAR-F SIZE	BAR-F SKCH.	BAR-F TOT. LGTH.	QUANTITY PER LIN. FT. CONC. CU.YD.	REINF. STEEL LBS.
5	4																																			
	5																																			
	6																																			
6	5	1	8	9	9	[illegible]	7	[illegible]	[illegible]	[illegible]	[illegible]	7	[illegible]	[illegible]	[illegible]	[illegible]	7	[illegible]	[illegible]	[illegible]	[illegible]	[illegible]	7	[illegible]	[illegible]	[illegible]	[illegible]	[illegible]	7	[illegible]	[illegible]	[illegible]	[illegible]	[illegible]	[illegible]	[illegible]
	6	1	8	9	9	[illegible]	7	[illegible]	[illegible]	[illegible]	[illegible]	7	[illegible]	[illegible]	[illegible]	[illegible]	7	[illegible]	[illegible]	[illegible]	[illegible]	[illegible]	7	[illegible]	[illegible]	[illegible]	[illegible]	[illegible]	7	[illegible]	[illegible]	[illegible]	[illegible]	[illegible]	[illegible]	[illegible]
	7	1	8	9	9	[illegible]	7	[illegible]	[illegible]	[illegible]	[illegible]	7	[illegible]	[illegible]	[illegible]	[illegible]	7	[illegible]	[illegible]	[illegible]	[illegible]	[illegible]	7	[illegible]	[illegible]	[illegible]	[illegible]	[illegible]	7	[illegible]	[illegible]	[illegible]	[illegible]	[illegible]	[illegible]	[illegible]
7	5	1	8½	10	10	[illegible]	10	7-9	[illegible]	9-10	[illegible]	10	7-9	2	10-10	[illegible]	5	7-9	[illegible]	[illegible]	21-10	[illegible]	5	7-9	[illegible]	3	15-10	[illegible]	15	5-7	[illegible]	3	22	48		
	6	1	8	9½	10	[illegible]	7	8-0	[illegible]	9-10	[illegible]	7	7-11	[illegible]	9-10	[illegible]	7	7-11	3-3	[illegible]	15-2	[illegible]	7	7-11	3-3	[illegible]	15-2	[illegible]	15	5-7	[illegible]	3	22	45		
	7																																			
	8																																			
8	5																																			
	6																																			
	7																																			
	8																																			
9	6																																			
	7																																			
	8																																			
	9																																			
10	6																																			
	7																																			
	8																																			
	9																																			
	10																																			
12	6																																			
	7																																			
	8																																			
	9																																			
	10																																			
	11																																			
	12																																			
14	6																																			
	7																																			
	8																																			
	9																																			
	10																																			
	11																																			
	12																																			
	13																																			
	14																																			

BAR SHAPE

A-BARS
B-BARS

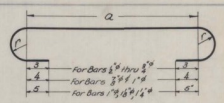

C-BARS FOR TYPE 1
D-BARS FOR TYPE 1

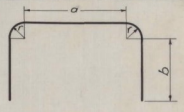

C-BARS FOR TYPES 2 & 3
D-BARS FOR TYPES 2 & 3

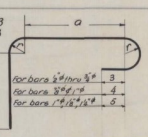

E & F BARS — Straight

REINF. CONCRETE BOX DATA
FOR OFFICE USE

Surveyed by
Designed by J.G.G.
Drawn by J.G.G. 12/6 to
Traced by H.W.S.
Checked by
Series RCBD. No. 4-10 Filed
Sheet 1 of 2 Sheets