ITEM	NO. PIECES	SIZE	LENGTH	MARK	TYPE	A	B	C	D	E	F	G	H	J	K	R	O
	ABUTMENT 1																
*	53	5	6'-0"	1A501	STR												
	14	5	24'-11"	1A502	STR												
	17	5	3'-2"	1A503	STR												
	2	5	16'-11"	1A504	17		1'-9"	13'-5"	1'-9"								
▲	11	5	24'-3"	1A505	STR												
*	4	5	13'-5"	1A506	STR												
	15	5	4'-6"	1A507	17		1'-0"	2'-6"	1'-0"								
	13	5	4'-3"	1A508	STR												
	25	5	2'-6"	1A509	17		1'-0"	6"	1'-0"								
▲	25	5	7'-6"	1A510	2	10"	6'-8"					0"					
	6	5	7'-5"	1A511	17		2'-0"	5'-5"	0"								
▲	12	5	6'-9"	1A512	STR												
	ABUTMENT 2																
*	33	5	7'-6"	2A501	STR												
	18	5	14'-10"	2A502	STR												
	19	5	5'-3"	2A503	STR												
	4	5	13'-6"	2A504	STR												
	13	5	17'-5"	2A505	STR												
▲	3	5	17'-5"	2A506	STR												
	15	5	4'-9"	2A507	17		1'-0"	2'-9"	1'-0"								
	19	5	4'-3"	2A508	STR												
	19	5	2'-9"	2A509	17		1'-0"	9"	1'-0"								
*	20	6	9'-9"	2A601	2	1'-0"	8'-9"					0"					
	WINGWALL 3																
	26	5	5'-6"	3W501	STR												
	14	5	12'-4"	3W502	STR												
▲	10	5	8'-9"	3W503	STR												
▲	18	5	6'-11"	3W504	STR												
*	5	5	8'-4"	3W505	19		0"	6'-4"	2'-0"				1'-5"		1'-5"		7'-9"
	8	5	5'-0"	3W506	19		0"	3'-0"	2'-0"				1'-5"		1'-5"		4'-5"
	10	5	2'-9"	3W507	17		1'-0"	9"	1'-0"								
	2	5	6'-8"	3W508	STR												
	5	5	5'-0"	3W509	STR												
* ▲	10	6	9'-9"	3W601	2	1'-0"	8'-9"					0"					
	WINGWALL 4																
	26	5	5'-6"	4W501	STR												
*	15	5	12'-4"	4W502	STR												
▲	10	5	8'-9"	4W503	STR												
▲	18	5	6'-11"	4W504	STR												
*	5	5	8'-4"	4W505	19		0"	6'-4"	2'-0"				1'-5"		1'-5"		7'-9"
	8	5	5'-0"	4W506	19		0"	3'-0"	2'-0"				1'-5"		1'-5"		4'-5"
	10	5	2'-9"	4W507	17		1'-0"	9"	1'-0"								
	2	5	6'-8"	4W508	STR												
	5	5	5'-0"	4W509	STR												
▲	9	6	9'-9"	4W601	2	1'-0"	8'-9"					0"					

NOTES:

1. UNLESS OTHERWISE DESIGNATED, ALL BAR REINFORCEMENT FOR CONCRETE IN SIZES UP TO AND INCLUDING NO. 18 SHALL CONFORM TO THE REQUIREMENTS OF THE "SPECIFICATIONS FOR DEFORMED BILLET-STEEL BARS FOR CONCRETE REINFORCEMENT", AASHTO M 31 (ASTM A 615-S1). ALL BARS SHALL BE GRADE 60, UNLESS OTHERWISE DESIGNATED.
2. FOR TYPICAL BENDING DETAILS, RECOMMENDED PIN DIAMETER "D" OF BENDS AND HOOKS, AND OTHER STANDARD PRACTICE, SEE CURRENT CONCRETE REINFORCING STEEL INSTITUTE "MANUAL OF STANDARD PRACTICE".
3. BARS WHICH REQUIRE MORE ACCURATE BENDING THAN STANDARD PRACTICES SHOULD HAVE LIMITS INDICATED.
4. ALL DIMENSIONS ARE OUT TO OUT OF BAR EXCEPT "A" AND "G" ON STANDARD 180 DEGREE AND 135 DEGREE HOOKS.
5. "J" DIMENSION ON 180 DEGREE HOOKS TO BE SHOWN ONLY WHERE NECESSARY TO RESTRICT HOOK SIZE. OTHERWISE, STANDARD HOOKS ARE TO BE USED.
6. "H" DIMENSION ON STIRRUPS TO BE SHOWN ONLY WHEN NECESSARY TO MAINTAIN CLEARANCES.
7. WHERE SLOPE DIFFERS FROM 45 DEGREES, DIMENSIONS "H" AND "K" MUST BE SHOWN.
8. ▲ DENOTES BARS TO BE CUT IN FIELD.
9. * DENOTES ONE EXTRA BAR ADDED FOR TESTING PURPOSES.
10. △ DENOTES TWO EXTRA BARS ADDED FOR TESTING PURPOSES.
11. "E" IN PREFIX DENOTES EPOXY COATED REINFORCING STEEL.

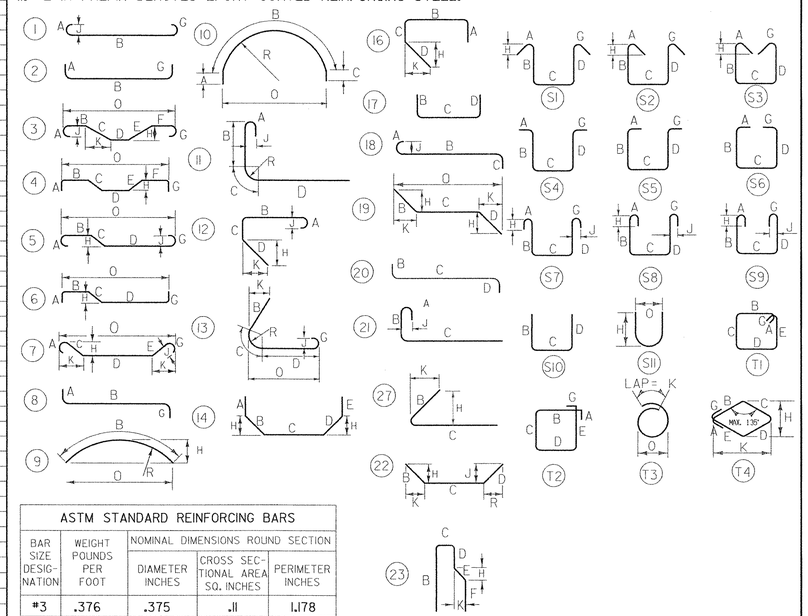

ASTM STANDARD REINFORCING BARS				
BAR SIZE DESIGNATION	WEIGHT POUNDS PER FOOT	NOMINAL DIMENSIONS ROUND SECTION		
		DIAMETER INCHES	CROSS SECTIONAL AREA SQ. INCHES	PERIMETER INCHES
#3	.376	.375	.11	1.178
#4	.668	.500	.20	1.571
#5	1.043	.625	.31	1.963
#6	1.502	.750	.44	2.356
#7	2.044	.875	.60	2.749
#8	2.670	1.000	.79	3.142
#9	3.400	1.128	1.00	3.544
#10	4.303	1.270	1.27	3.990
#11	5.313	1.410	1.56	4.430
#14	7.65	1.693	2.25	5.32
#18	13.60	2.257	4.00	7.09

REINFORCING STEEL SCHEDULE

PROJECT NAME: WALLINGFORD
PROJECT NUMBER: STP ST WALK(14)

Drawing Copyright © 2009

CHA

FILE NAME: $FILES$
PROJECT MANAGER: SUSAN SCRIBNER
DESIGNED BY: L. HARDEN
BRIDGE DESIGN SUPERVISOR: P. HALSTEAD

PLOT DATE: 1/9/2009
DRAWN BY: W. WEATHERBY
CHECKED BY: P. HALSTEAD
SHEET 26 OF 26

FILE NAME = u:\92689\master\prefinal_submission\sa02f138rebar.dgn
DATE/TIME = 1/9/2009
USER = 2652