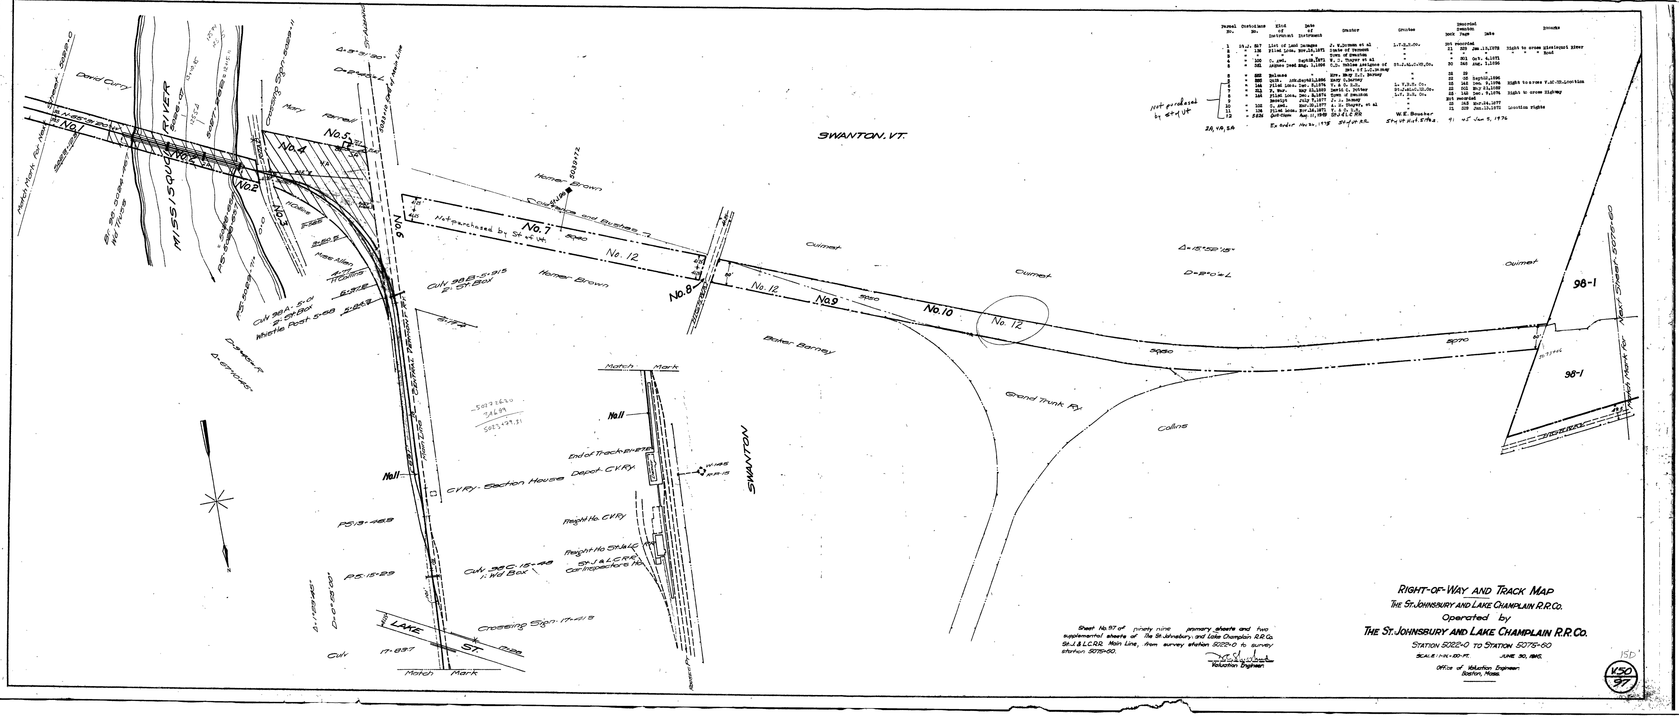
SWANTON, VT.
MISSISSQUOI RIVER
Dead Corp
No. 1
No. 2
No. 3
No. 4
No. 5
No. 6
No. 7
No. 8
No. 9
No. 10
No. 12
Horace Brown
Horace Brown
Culvert
Culvert
Culvert
Baker Barney
Grand Trunk Ry.
Collins
Apple
Apple
Apple
Apple
Hall
Hall
End of Trackbenefit
C.V.Ry. Section House
Depot C.V.Ry.
Freight Ho. C.V.Ry.
Freight Ho. D.S.J.&L.C.R.R.
D.S.J.&L.C.R.R. Carpenters Hut
SWANTON
LAKE ST.
Crossing Sign
Notch Mark
Notch Mark
98-1
98-1
RIGHT-OF-WAY AND TRACK MAP
THE ST. JOHNSBURY AND LAKE CHAMPLAIN R.R. CO.
Operated by
THE ST. JOHNSBURY AND LAKE CHAMPLAIN R.R. CO.
STATION 5022-0 TO STATION 5075-60
SCALE: 1 IN. = 80 FT.
JUNE 30, 1906.
Office of Valuation Engineer
Boston, Mass.
Sheet No. 97 of ... primary plans and two supplemental sheets of The St. Johnsbury and Lake Champlain R.R. Co. St. J. & L.C.R.R. Main Line, from survey station 5022-0 to survey station 5075-60.
Valuation Engineer
V-20
97