PLAN		BY	DATE
NOTE BOOK No.	SURVEYED PLOTTED ALIGNMENT CHECKED RT. OF WAY CHECKED		

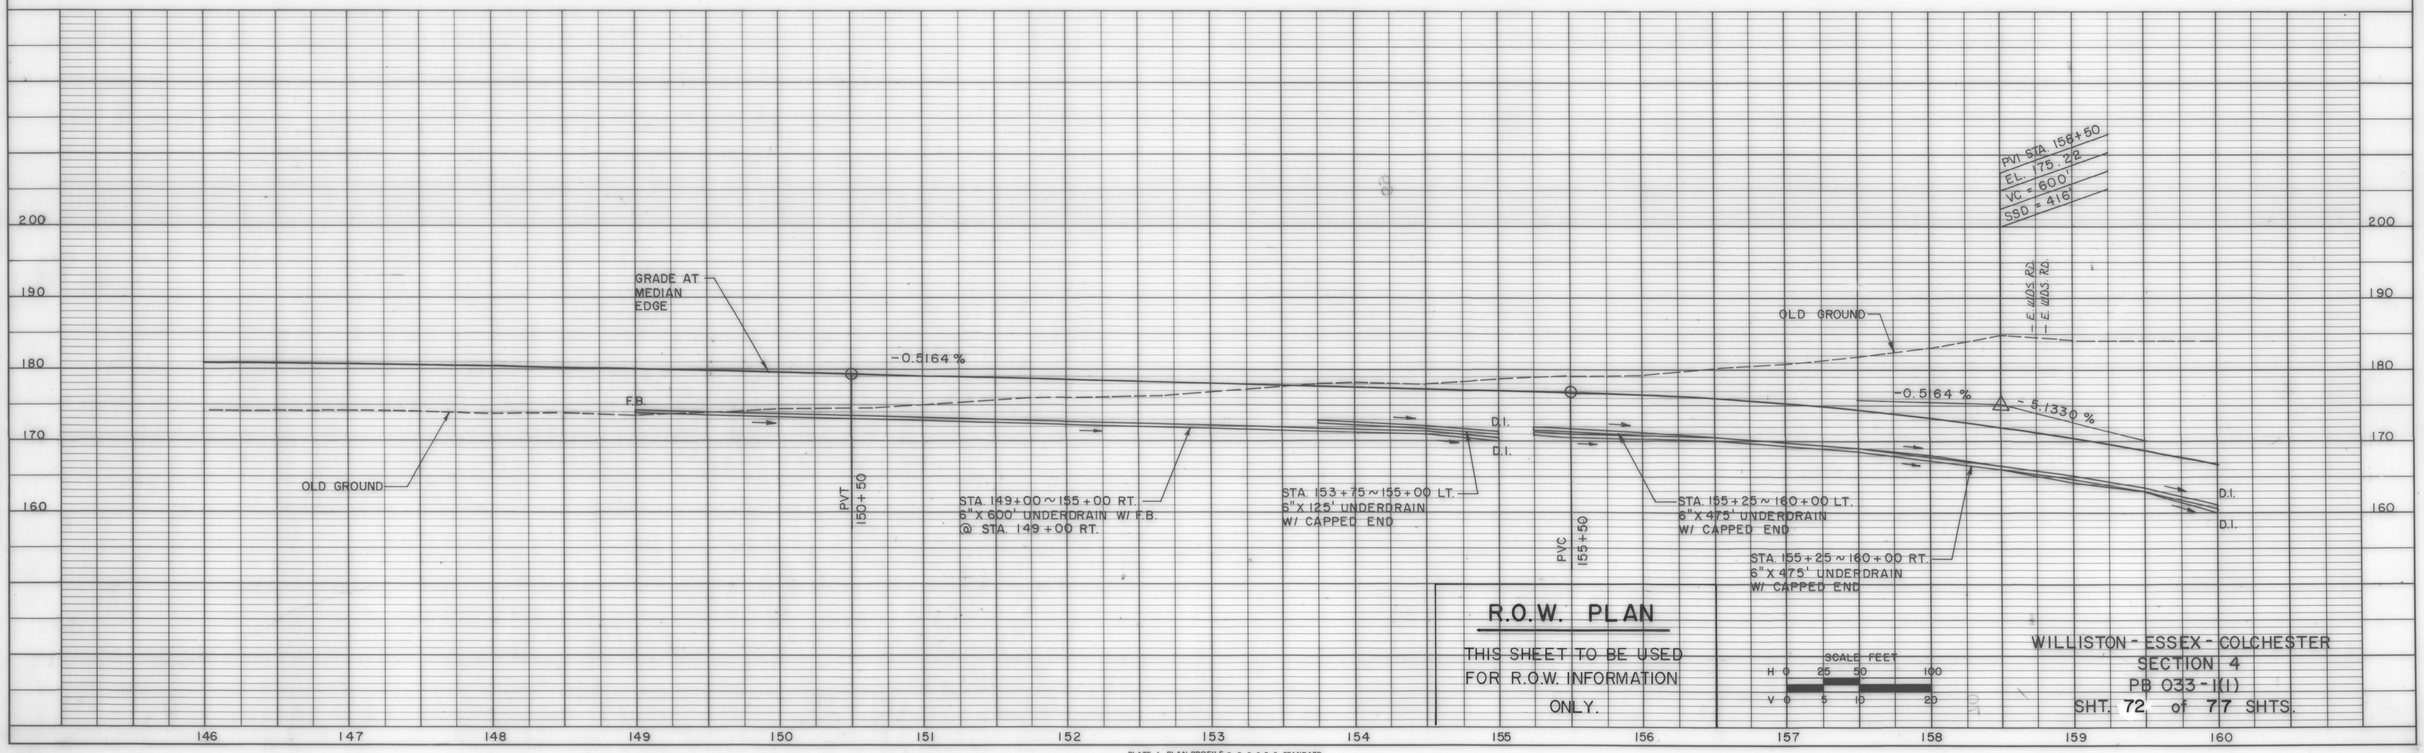

PROFILE		BY	DATE
NOTE BOOK No.	SURVEYED PLOTTED GRADES CHECKED B. M.'s NOTED STRUCTURE NOTATIONS CHECKED		

R.O.W. PLAN

THIS SHEET TO BE USED FOR R.O.W. INFORMATION ONLY.

SCALE FEET

H 0 25 50 100

V 0 5 10 20

WILLISTON - ESSEX - COLCHESTER
SECTION 4
PB 033-1(1)
SHT. 72 of 77 SHTS.

PLATE 1 PLAN-PROFILE O. P. R. & R. E. STANDARD
DIETZGEN CORPORATION
PRINTED IN U.S.A.