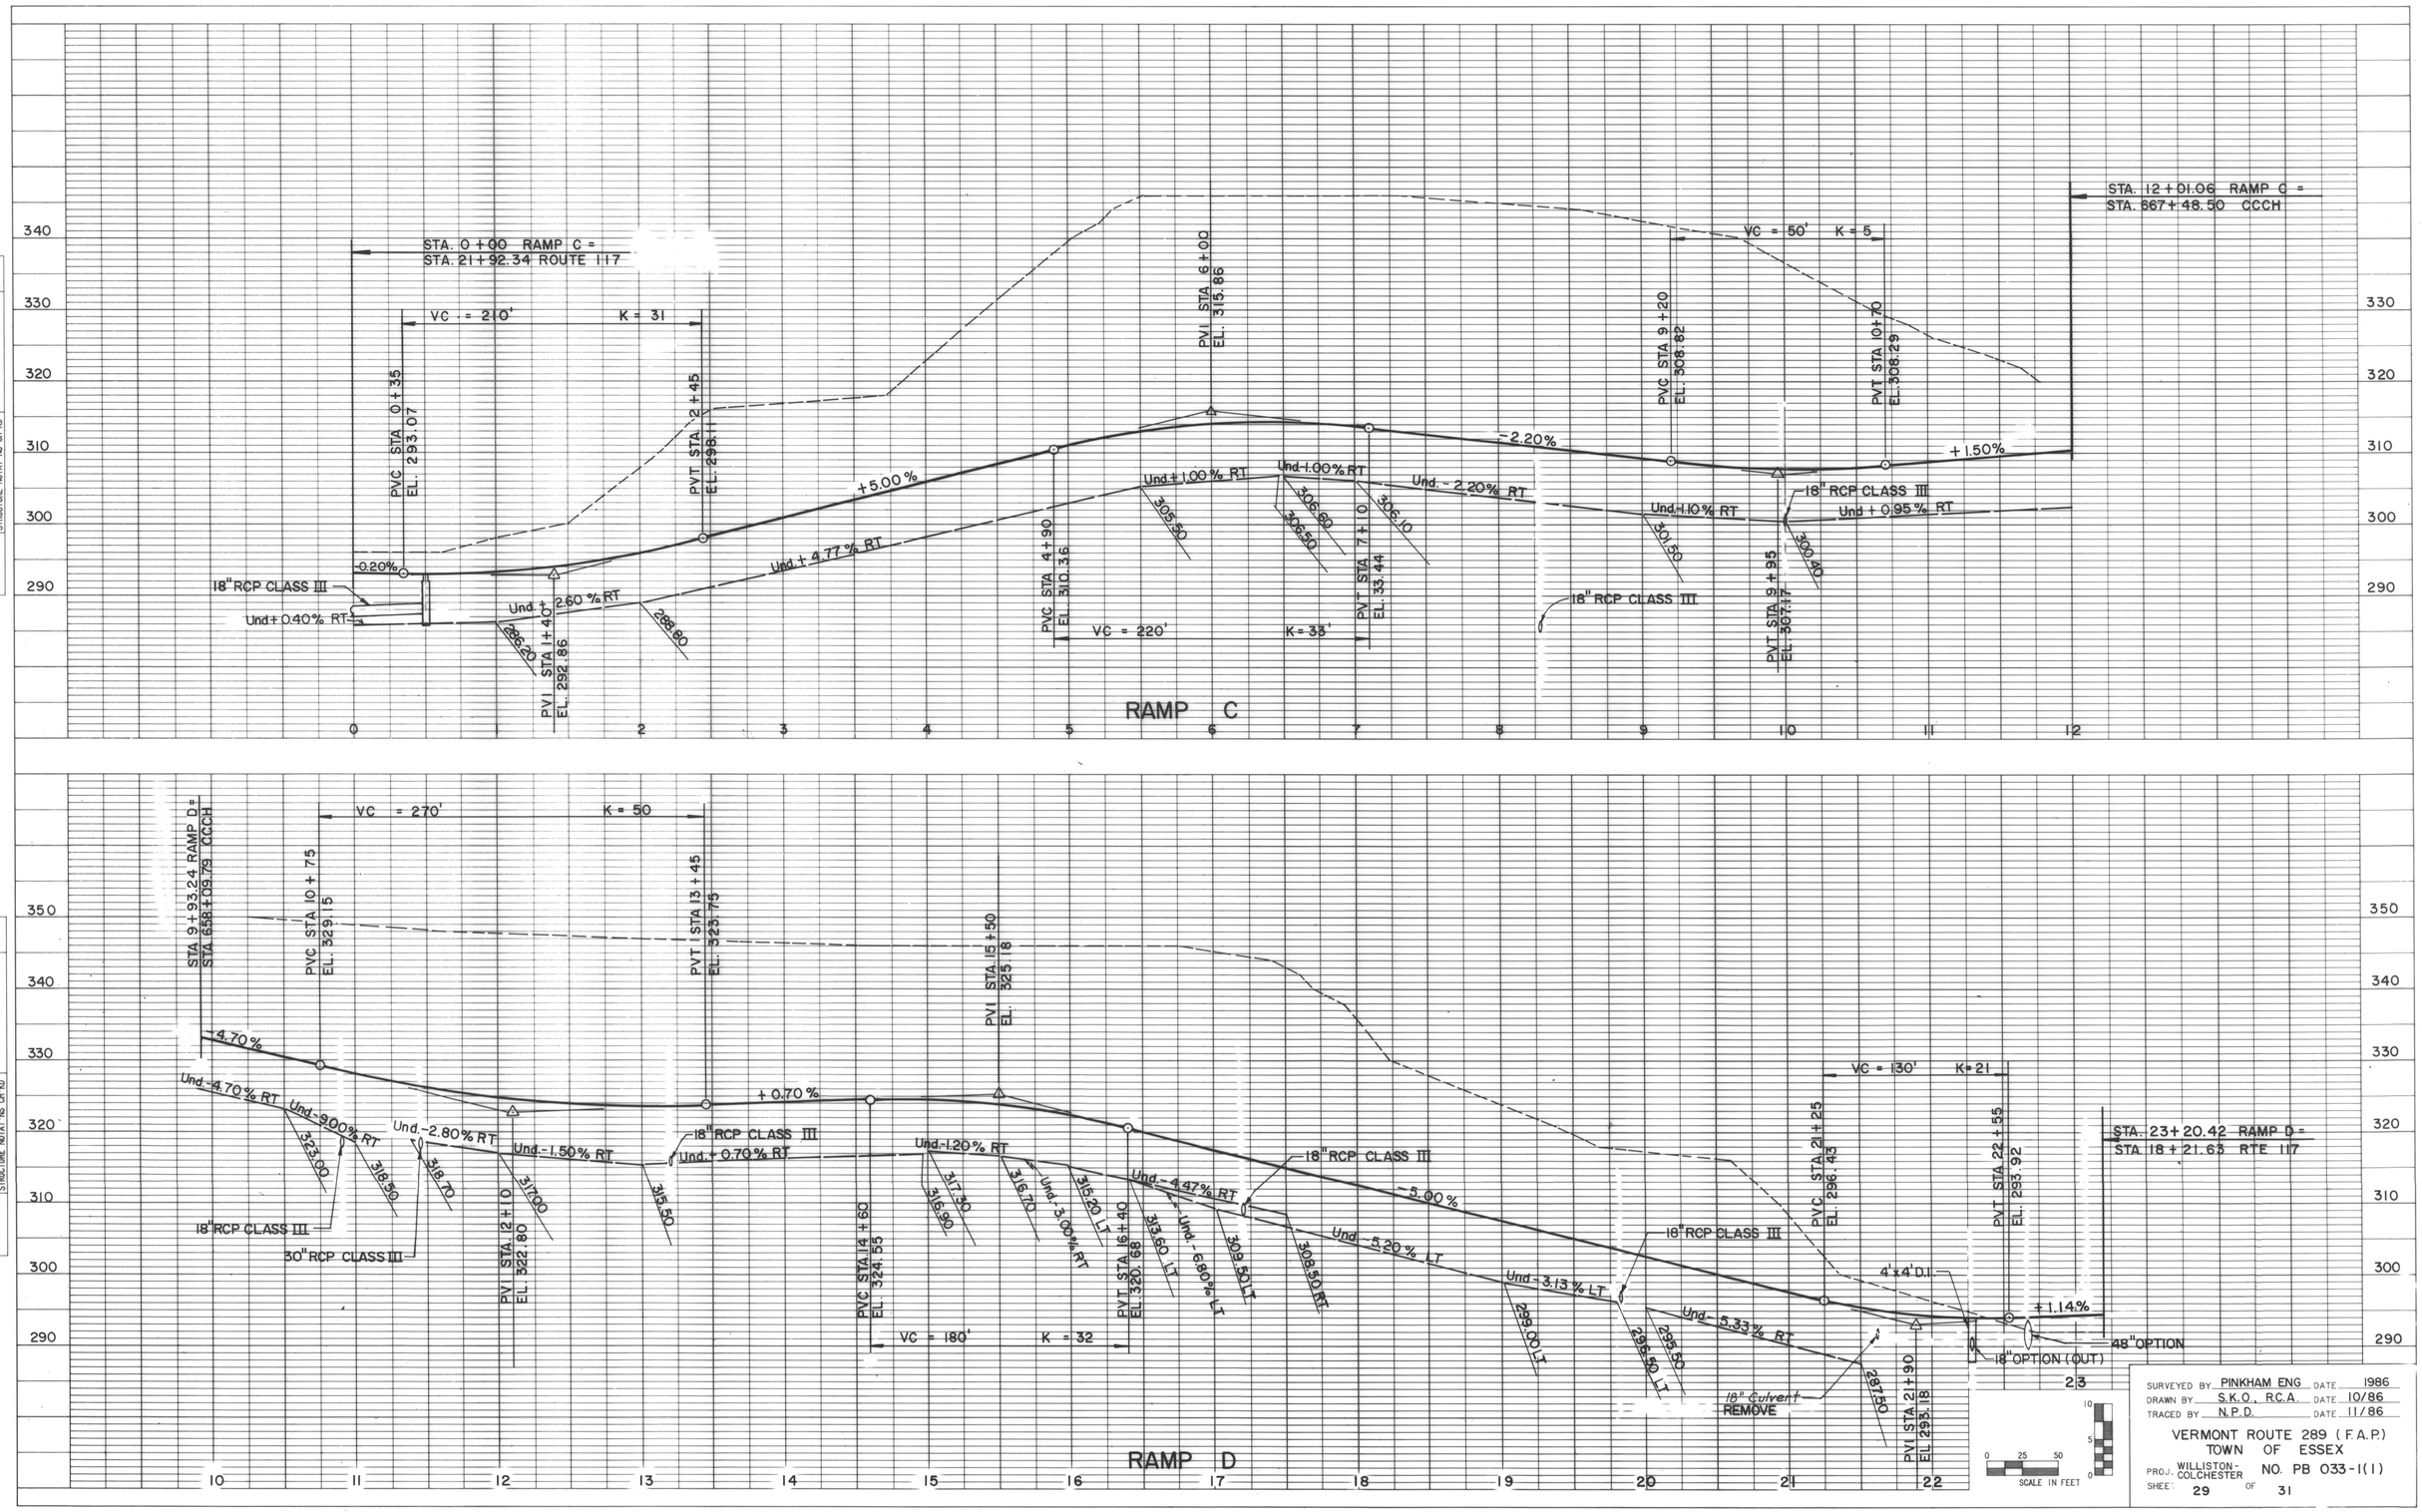

SURVEYED BY PINKHAM ENG DATE 1986
DRAWN BY S.K.O., R.C.A. DATE 10/86
TRACED BY N.P.D. DATE 11/86

VERMONT ROUTE 289 (F.A.P.)
TOWN OF ESSEX

PROJ. WILLISTON-COLCHESTER NO. PB 033-1(1)

SHEET 29 OF 31