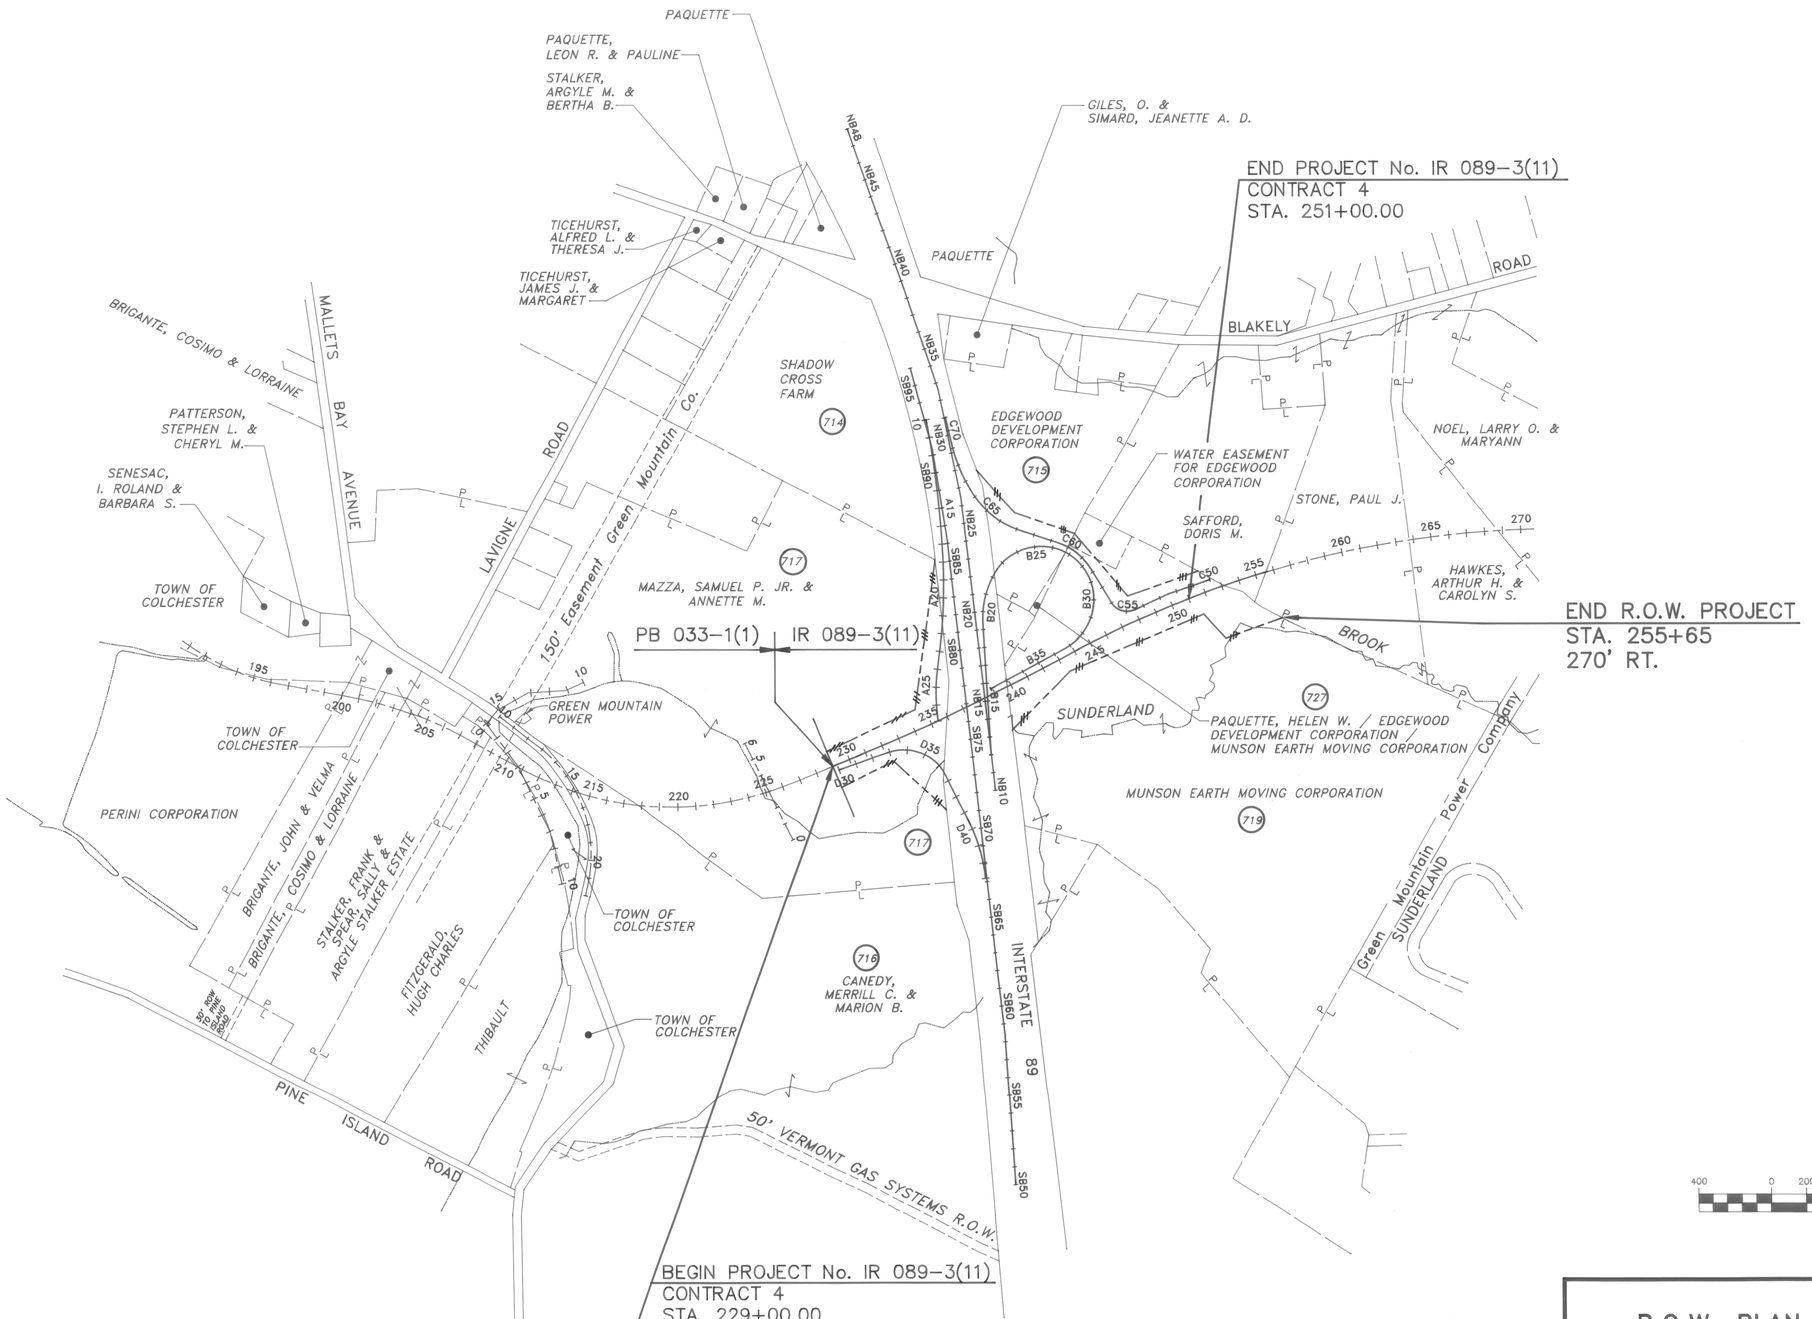

GRAPHIC SCALE

400 0 200 400 800 1600

(IN FEET)
1 inch = 000 ft.

R.O.W. PLAN

THIS SHEET TO BE USED FOR R.O.W. INFORMATION ONLY.

VT. SURVEY
SURVEYED BY CONSULTANTS DATE 2/89
DRAWN BY BRYANT ASSOC. DATE 12/91
TRACED BY _____ DATE _____

COLCHESTER

PROJ. IR NO. 089-3(11)
SHEET 7 OF 17