STATE OF VERMONT
AGENCY OF TRANSPORTATION

TRAFFIC SIGN SUMMARY SHEET #5

SHS = FHWA STANDARD HIGHWAY SIGNS BOOK

MILEMARKER, STATION, OR SIGN NUMBER	SIGN LEGEND	SIGN DIMENSIONS EA	SIGN DIMENSIONS WIDTH (in)	SIGN DIMENSIONS HEIGHT (in)	NEW & SALVAGED SIGNS "A"	NEW & SALVAGED SIGNS "B"	NEW & SALVAGED SIGNS SALV SIGN	NEW & SALVAGED SIGNS SALV TIS	EXIST POST RETAIN	EXIST POST SALVAGE	NEW SIGN POSTS NO. OF POSTS	SQUARE STEEL (in) 1.75 lb/ft 1.88	SQUARE STEEL (in) 2.0 lb/ft 2.42	SQUARE STEEL (in) 2.5 lb/ft 3.35	ANCHOR	SLEEVE	TUBULAR ALUMINUM Ø (in) 3.0 lb/ft 1.3	TUBULAR ALUMINUM Ø (in) 4.0 lb/ft 1.7	TUBULAR ALUMINUM Ø (in) 4.0 MOD 1.7	TUBULAR STEEL Ø (in) FOUND-ATION	TUBULAR STEEL Ø (in) 3.0 lb/ft 7.6	TUBULAR STEEL Ø (in) 3.5 lb/ft 9.0	TUBULAR STEEL Ø (in) 4.0 lb/ft 10.8	TUBULAR STEEL Ø (in) 5.0 lb/ft 14.6	W-SHAPE STEEL FTG. SIZE 24"	W-SHAPE STEEL FTG. SIZE 30"	W-SHAPE STEEL WEIGHT	W-SHAPE STEEL POST SIZE	SIGN FRAME REQUIRED	REMARKS	SIGN DETAIL DETAIL ON SHEET NUMBER	SIGN DETAIL STD. SHEET NUMBER
EXIT 7 RAMP C NB OFF RAMP																																	
0.070 LT		1	18	18	2.25						1	X			X																OMI-1		
0.123 RT		1	36	36	9.00						2		X		X																W3-1A		SHS
0.161 RT							1				2									2	220.4									#2			
	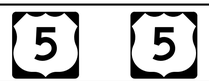						1																										
							1																										
							1																							#2			
	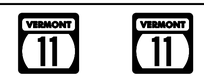						1																										
	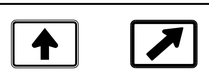						1																										
0.199 RT	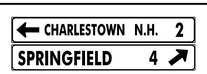						1				2		X		X																		
0.227 RT							1				2									2	176.4													
							1																								MOUNTED ON BACK OF SERVICE SIGN		
PROJECT TOTALS					SF 11.25	SF	EA. 22	EA.				FT 15.0	FT 60.0	FT		EA	LB	LB	LB		LB 396.8	LB	LB	LB	EA.	EA.	LB						
												FT 75.0					LB			EA. 4	LB 396.8				EA.	EA.	LB						

FINAL POST LENGTHS ARE TO BE DETERMINED IN THE FIELD. POST SIZES ARE COMPUTED BASED ON INFORMATION FURNISHED ON THE STANDARD SHEETS AND VTRANS "SIGN POST DESIGN GUIDELINE."

TRAFFIC SIGN SUMMARY SHEET #5

PROJECT NAME: WESTMINSTER-SPRINGFIELD
PROJECT NUMBER: IM 091-1(62)

FILE NAME: $FILEABBREV$
PROJECT LEADER: PTS
DESIGNED BY: NLL
IPARM FILE NAME: 01a014_36

PLOT DATE: 17-JAN-2013 12:44
DRAWN BY: JBZ
CHECKED BY: PTS
SHEET 36 OF 43