STATE OF VERMONT
AGENCY OF TRANSPORTATION

TRAFFIC SIGN SUMMARY SHEET

MILEMARKER, STATION, OR SIGN NUMBER	SIGN LEGEND	SIGN DIMENSIONS EA	SIGN DIMENSIONS WIDTH (In)	SIGN DIMENSIONS HEIGHT (In)	NEW & SALVAGED SIGNS "A"	NEW & SALVAGED SIGNS "B"	NEW & SALVAGED SIGNS SALV SIGN	NEW & SALVAGED SIGNS SALV TIS	EXIST POST RETAIN	EXIST POST SALVAGE	NEW SIGN POSTS NO. OF POSTS	FLANGED CHANNEL lb/ft 1.12	FLANGED CHANNEL lb/ft 2.0	FLANGED CHANNEL lb/ft 3.0	SQUARE STEEL (In) 1.75 lb/ft 1.88	SQUARE STEEL (In) 2.0 lb/ft 2.16	SQUARE STEEL (In) 2.5 lb/ft 3.35	ANCHOR	SLEEVE	TUBULAR ALUMINUM Ø (In) 3.0 lb/ft 1.3	TUBULAR ALUMINUM Ø (In) 4.0 lb/ft 1.7	TUBULAR ALUMINUM Ø (In) 4.0 MOD lb/ft 1.7	FOUND-ATION	TUBULAR STEEL Ø (In) 3.0 lb/ft 7.6	TUBULAR STEEL Ø (In) 3.5 lb/ft 9.0	TUBULAR STEEL Ø (In) 4.0 lb/ft 10.8	TUBULAR STEEL Ø (In) 5.0 lb/ft 14.6	W-SHAPE STEEL FTG. SIZE 24"	W-SHAPE STEEL FTG. SIZE 30"	W-SHAPE STEEL WEIGHT	W-SHAPE STEEL POST SIZE	REQUIRED SIGN REMAINS	REMARKS	SIGN DETAIL DETAIL ON SHEET NUMBER	SIGN DETAIL STD. SHEET NUMBER
												OPTION ITEMS																								
STATION 71+97, RT RAMP "D"	W11-1, BICYCLE CROSSING	1					1				1			X		X		1																RELOCATE EXISTING SIGN ON NEW POST		STD. E-153B
STATION 71+97, RT RAMP "D"	VW-265 "XING" SIGN	1					1																										RELOCATE SIGN ON NEW POST, (SUB-MOUNT W/ PREVIOUS SIGN)		STD. E-153B
STATION 72+78, RT RAMP "D"	R1-1, STOP SIGN - PATH	1					1						X		X			1																RELOCATE EXISTING SIGN ON NEW POST		STD. E-143
STATION 72+42, RT RAMP "D"	W13-2, RAMP 20 M.P.H.	1	24	30	5						1			X		X		1																INSTALL NEW SIGN ON NEW POST		STD. E-150
STATION 72+89, RT RAMP "D"	W11-2, PEDESTRIAN CROSSING	1	30	30	6.25						1			X		X		1																INSTALL NEW SIGN ON NEW POST		STD. E-152
STATION 72+89, RT RAMP "D"	W16-7p, ARROW DOWN LT	1	24	12	2																												INSTALL NEW SIGN ON NEW POSTS, (SUB-MOUNT W/ PREVIOUS SIGNS)		STD. E-152
STATION 72+96, LT RAMP "D"	GUIDE SIGN, I-89 SOUTH, MONTPELIER	1					1		2																				2	1020	W12x30		RELOCATE SIGN AND POSTS, ON NEW FOUNDATIONS		
STATION 74+00, LT RAMP "D"	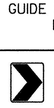 W1-8 CHEVRON	1 2	12	18	18						12		X		X			1 2																INSTALL NEW SIGN ON NEW POST, STARTING AT STA. 74+00 LT- RAMP "D" EVERY 40' - 12 SIGNS TOTAL		STD. E-150
PATCHEN ROAD BRIDGE	GUIDE SIGN Route 2 EAST, WEST EXIT - 1/2MILE	1	192	72		96																											INSTALL NEW SIGN ON BRIDGE SEE SHEET 63	63	
PATCHEN ROAD BRIDGE	GUIDE SIGN THRU TRAFFIC	1	78	72		39																											INSTALL NEW SIGN ON BRIDGE SEE SHEET 63	63	
											LF	LF 151	LF 55	LF	LF 157.5	LF 56.5	LF	LF	LB	LB	LB		LB	LB	LB	LB		2	1020					
FINAL POST LENGTHS ARE TO BE DETERMINED IN THE FIELD. POST SIZES ARE COMPUTED BASED ON INFORMATION FURNISHED ON THE STANDARD SHEETS AND THE TRAFFIC & SAFETY DIVISION'S "SIGN POST DESIGN GUIDELINE."																																				
					TOTALS	SF 31.25	SF 135.00	EA. 4	SF			LF 206			LF 214				LB			EA.	LB				EA.	EA. 2	LB 1020					

PROJECT NAME: SOUTH BURLINGTON
PROJECT NUMBER: IM 089-3(37)

FILE NAME: z03a178tss.dgn
PROJECT LEADER: KEN UPMAL
DESIGNED BY: V. KACOYANNAKIS
PLOT DATE: 5/5/2006
DRAWN BY: V. KACOYANNAKIS
CHECKED BY: J. FORD
SHEET 66 OF 99