STATE OF VERMONT
AGENCY OF TRANSPORTATION

TRAFFIC SIGN SUMMARY SHEET #1

MILEMARKER, STATION, OR SIGN NUMBER	SIGN LEGEND	SIGN DIMENSIONS EA	SIGN DIMENSIONS WIDTH (in)	SIGN DIMENSIONS HEIGHT (in)	NEW & SALVAGED SIGNS "A"	NEW & SALVAGED SIGNS "B"	NEW & SALVAGED SIGNS SALV SIGN	NEW & SALVAGED SIGNS SALV TIS	EXIST POST RETAIN	EXIST POST SALVAGE	NEW SIGN POSTS NO. OF POSTS	FLANGED CHANNEL lb/ft 1.12	FLANGED CHANNEL lb/ft 2.0	FLANGED CHANNEL lb/ft 3.0	SQUARE STEEL (in) lb/ft 1.75	SQUARE STEEL (in) lb/ft 2.0	SQUARE STEEL (in) lb/ft 2.5	ANCHOR	SLEEVE	TUBULAR ALUMINUM Ø (in) lb/ft 3.0	TUBULAR ALUMINUM Ø (in) lb/ft 4.0	TUBULAR ALUMINUM Ø (in) lb/ft 4.0 MOD	TUBULAR STEEL Ø (in) FOUND-ATION	TUBULAR STEEL Ø (in) lb/ft 3.0	TUBULAR STEEL Ø (in) lb/ft 3.5	TUBULAR STEEL Ø (in) lb/ft 4.0	TUBULAR STEEL Ø (in) lb/ft 5.0	W-SHAPE STEEL FTG. SIZE 24"	W-SHAPE STEEL FTG. SIZE 30"	W-SHAPE STEEL WEIGHT	W-SHAPE STEEL POST SIZE	SIGN FRAME REQUIRED	REMARKS	SIGN DETAIL DETAIL ON SHEET NUMBER	SIGN DETAIL STD. SHEET NUMBER
					NOTE:							OPTION ITEMS																								
I-89 NB 950+40 RT 1003+20 RT 1108+80 RT 1214+40 RT 1267+20 RT 1320+00 RT		6	12	36	18.00 *	MM 20 NOT LISTED					6					X		X																D10-2		E-139
I-89 NB 1077+11 LT 1152+13 LT 1208+30 LT 1336+00 LT	MM 21.85	4 1	36	36	36.00 9.00						8					X 14-0	14-0	X	15															R3-4		E-143
1129+92 RT		1 1	45 36	36 36	11.25 9.00				2																								REMOVE EXISTING VT 107 & VT 14 ROUTE MARKER SHIELDS AND REPLACE WITH NEW SHIELDS		E-136B E-136B
1156+32 RT	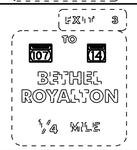	1 1	45 36	36 36	11.25 9.00				2																								REMOVE EXISTING VT 107 & VT 14 ROUTE MARKER SHIELDS AND REPLACE WITH NEW SHIELDS		E-136B E-136B
EXIT 3 RAMP B NB OFF RAMP 100+12 RT		1 1 1 1	30 30 36 36	30 30 12 12	6.25 6.25 3.00 3.00						1					X 14-6		X																RI-I R5-I R6-IL R6-IR	BACK TO BACK BACK TO BACK		E-143 E-143 E-142 E-142
100+12 LT		1 1 1 1	30 30 36 36	30 30 12 12	6.25 6.25 3.00 3.00						1					X		X																RI-I R5-I R6-IL R6-IR	BACK TO BACK BACK TO BACK		E-143 E-143 E-142 E-142
102+57 RT		1 1	36 24	24 24	6.00 4.00						2					X 16/16-6		X																R5-IA R9-4A		E-143 E-143
FINAL POST LENGTHS ARE TO BE DETERMINED IN THE FIELD. POST SIZES ARE COMPUTED BASED ON INFORMATION FURNISHED ON THE STANDARD SHEETS AND THE ROADWAY, TRAFFIC AND SAFETY, AND PAVEMENT MANAGEMENT SECTION'S "SIGN POST DESIGN GUIDELINE."												FT	FT	FT	FT	FT 270	FT		EA	LB	LB	LB		LB	LB	LB	LB								
	SHEET TOTALS				SF 141.50	SF	EA.	SF				FT			FT 270					LB			EA.	LB				EA.	EA.	LB					

TRAFFIC SIGN SUMMARY SHEET #1

PROJECT NAME: ROYALTON-BETHEL
PROJECT NUMBER: IM 089-1(54)

FILE NAME: p06a198.dgn
PROJECT LEADER: PTS
DESIGNED BY: NLL
IPARM FILE NAME: p06a198tssl.i

PLOT DATE: 28-JUN-2010 15:12
DRAWN BY: MRS
CHECKED BY: PTS
SHEET 23 OF 37