604.412, 604.415 OR 604.418 REHAB. DIs, CBs OR MHs, CLASS I, II OR III

RAMP C STA. 2+71, RT

646.426 DURABLE 6 INCH WHITE LINE, RECESSED POLYUREA

RAMP B STA. 12+50 TO 14+55, SOLID RT
RAMP C STA. 0+00 TO 2+71, SOLID RT

646.436 DURABLE 6 INCH YELLOW LINE, RECESSED POLYUREA

RAMP B STA. 12+50 TO 14+38, SOLID ℄
RAMP C STA. 0+54 TO 0+88, SOLID ℄
APP. RAMP C STA. 0+98 TO 2+00, SOLID LT
RAMP C STA 2+00 TO 2+17, ℄

646.466 DURABLE 12 INCH WHITE LINE, RECESSED POLYUREA

RAMP C STA. 0+88 TO 1+03, SOLID LT

646.482 DURABLE 24 INCH STOP BAR, THERMOPLASTIC

RAMP B STA. 14+26, RT

646.492 DURABLE LETTER OR SYMBOL, THERMOPLASTIC

RAMP B STA. 13+32, RT - ARROW
RAMP B STA. 14+17, RT - "STOP"
APP. RAMP C STA. 0+76, RT - YIELD LINE

646.622 TEMPORARY 6 INCH WHITE LINE, PAINT

RAMP B STA. 12+50 TO 14+55, SOLID RT
RAMP C STA. 0+00 TO 2+71, SOLID RT

646.632 TEMPORARY 6 INCH YELLOW LINE, PAINT

RAMP B STA. 12+50 TO 14+38, SOLID ℄
RAMP C STA. 0+54 TO 0+88, SOLID ℄
APP. RAMP C STA. 0+98 TO 2+00, SOLID LT
RAMP C STA 2+00 TO 2+17, ℄

646.662 TEMPORARY 12 INCH WHITE LINE, PAINT

RAMP C STA. 0+88 TO 1+03, SOLID LT

646.682 TEMPORARY 24 INCH STOP BAR, PAINT

RAMP B STA. 14+26, RT

646.692 TEMPORARY LETTER OR SYMBOL, PAINT

RAMP B STA. 13+32, RT - ARROW
RAMP B STA. 14+17, RT - "STOP"
APP. RAMP C STA. 0+76, RT - YIELD LINE

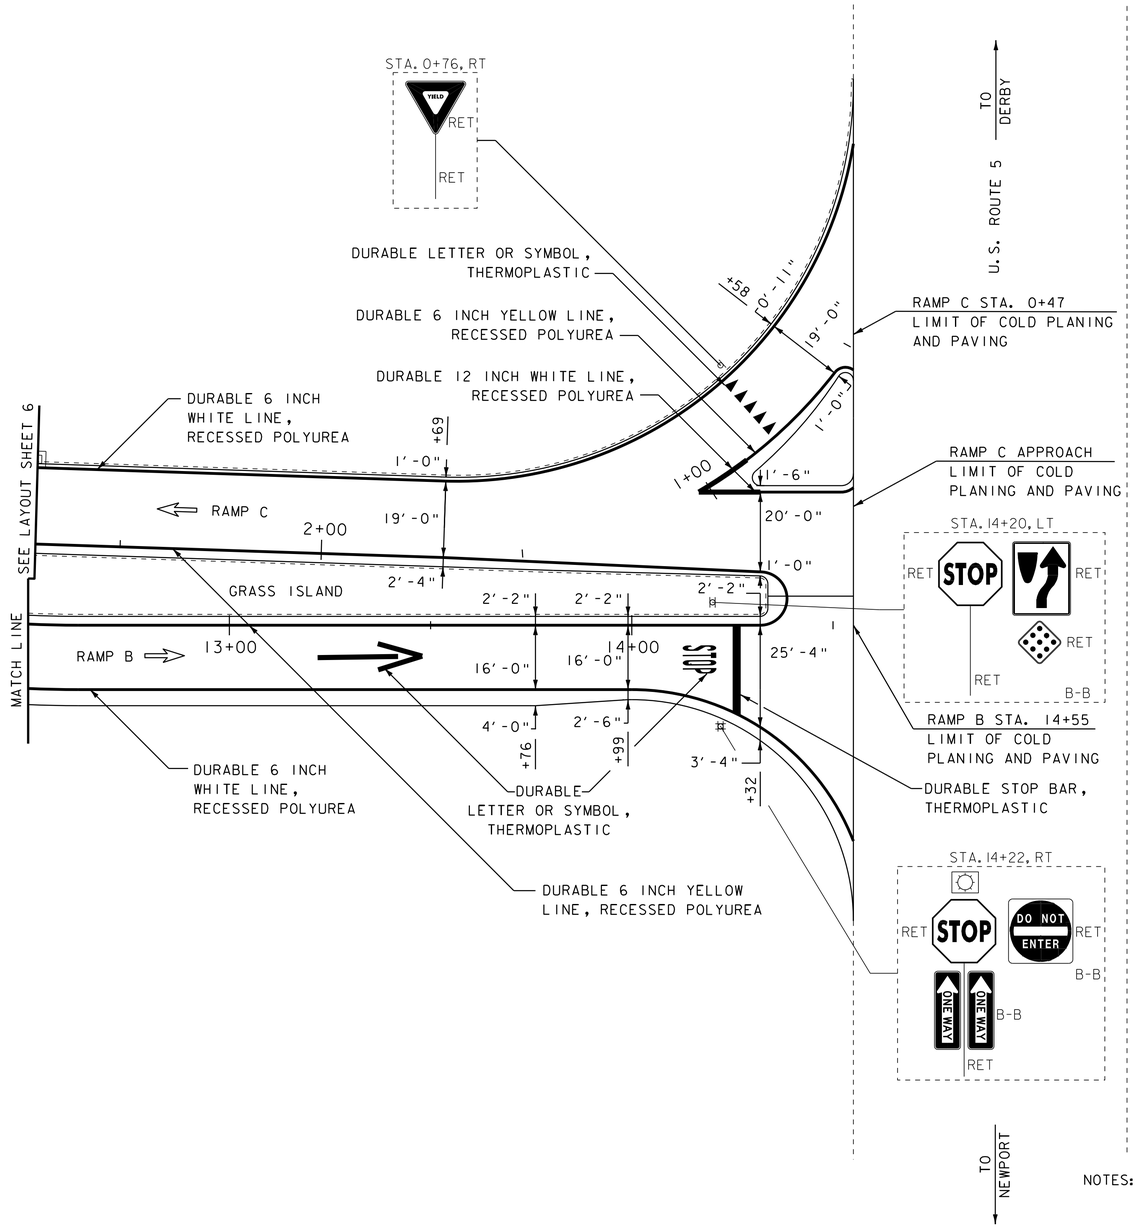


NOTES: 1. FOR STRIPING DETAILS AT GORES, SEE THE PAVEMENT MARKINGS DETAIL SHEET AND THE LATEST EDITION OF THE MUTCD.

2. DIRECTION OF TRAVEL ARROW ⇒

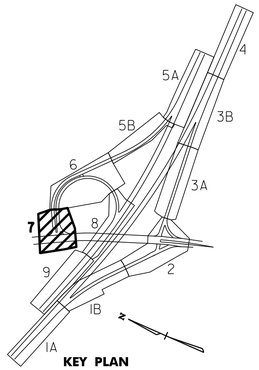


KEY PLAN

NOT TO SCALE

Stantec

# INTERCHANGE 28 LAYOUT SHEET #7

PROJECT NAME: DERBY
PROJECT NUMBER: IM 091-3(46)

FILE NAME: p06a200.dgn
PROJECT LEADER: JLL
DESIGNED BY: STANTEC
**IPARM FILE: p06a200L07.i**

PLOT DATE: 07-SEP-2011 10:26
DRAWN BY: STANTEC
CHECKED BY: JLL
SHEET 39 OF 63