


## RUMBLE STRIP MILLING DETAIL

NOTES:
1. MILL RUMBLE STRIPS 30 INCHES FROM EDGELINE FOR ALL SHOULDERS 6 FEET OR WIDER; MILL RUMBLE STRIPS 6 INCHES FROM EDGELINE FOR ALL SHOULDERS LESS THAN 6 FEET WIDE.

2. IN GUARDRAIL AREAS, STOP MILLED RUMBLE STRIPS WHEN THE SHOULDER NARROWS TO 4 FEET WIDE.

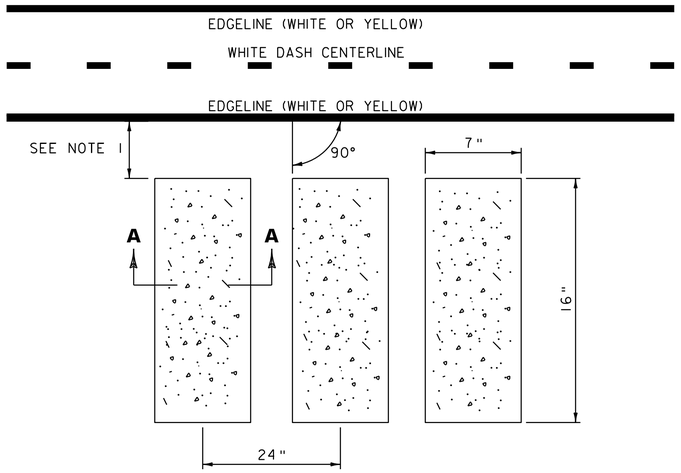


## SECTION A-A




## RUMBLE STRIP U-TURN DETAIL

* THE DIMENSIONS MAY VARY DEPENDING ON ACTUAL FIELD CONDITIONS, AND MAY BE MODIFIED AT THE RESIDENT ENGINEER'S DISCRETION.

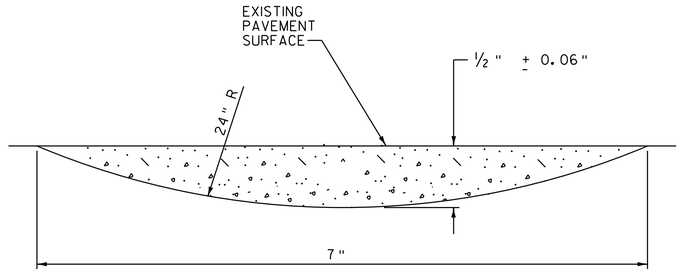


## RUMBLE STRIP BRIDGE DETAIL

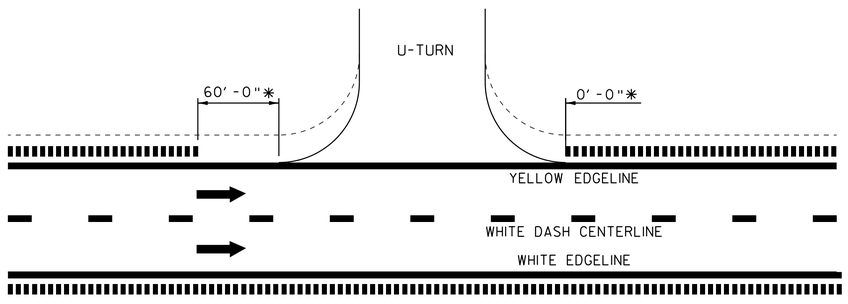NOTES:
1. NO RUMBLE STRIPS SHALL BE MILLED WITHIN 20 FEET OF THE BEGIN AND END OF BRIDGE. DO NOT BEGIN RUMBLE STRIPS UNTIL THE SHOULDER IS AT LEAST 4 FEET WIDE.

2. AT NO TIME SHALL THE RUMBLE STRIPS BE MILLED INTO ANY APPROACH SLAB.

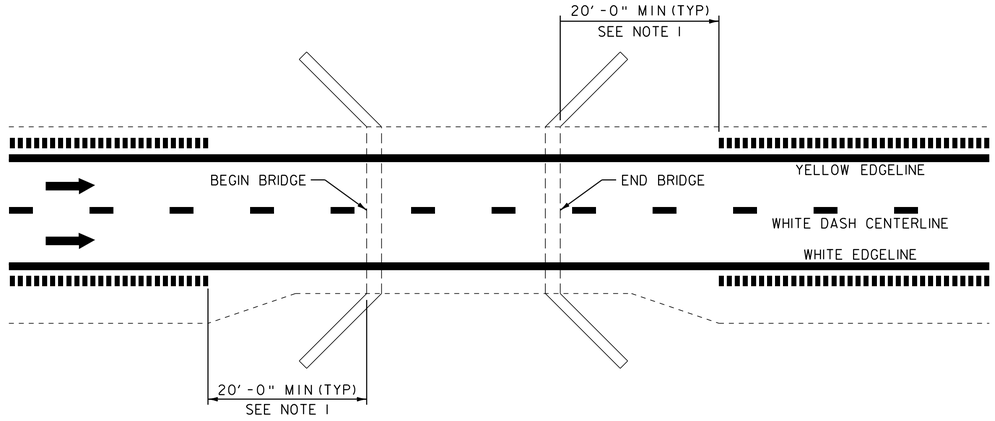


## TYPICAL INTERCHANGE OFF RAMP




## TYPICAL INTERCHANGE ON RAMP

**LEGEND**

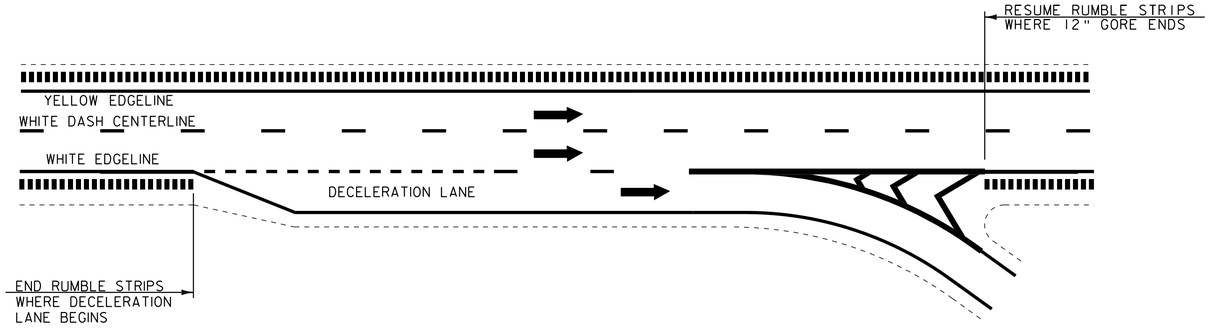- DIRECTION OF TRAFFIC FLOW
- MILLED RUMBLE STRIPS
- EDGE OF PAVEMENT

**NOT TO SCALE**

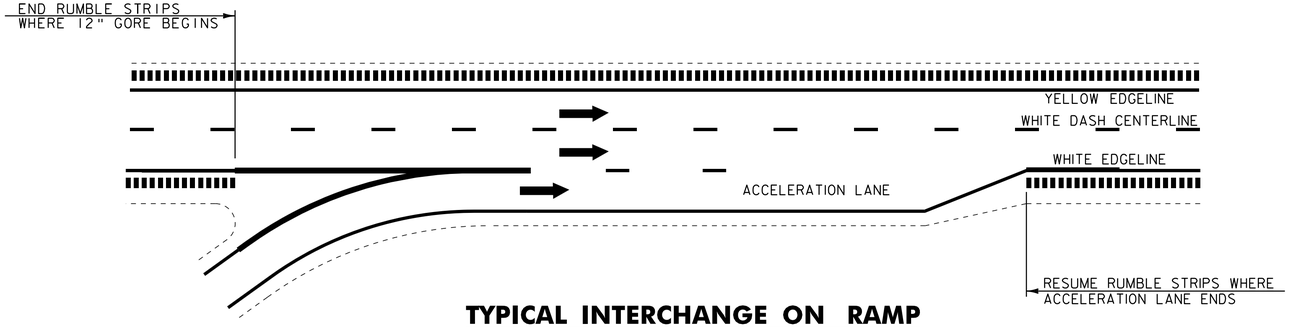**MILLED RUMBLE STRIP DETAILS**

PROJECT NAME: DERBY
PROJECT NUMBER: IM 091-3(46)

FILE NAME: p06a200.dgn
PROJECT LEADER: JLL
DESIGNED BY: STANTEC
**IPARM FILE: p06a200mrsd01.i**

PLOT DATE: 07-SEP-2011 10:29
DRAWN BY: STANTEC
CHECKED BY: JLL
SHEET 59 OF 63