STATE OF VERMONT
AGENCY OF TRANSPORTATION

TRAFFIC SIGN SUMMARY SHEET

MILEMARKER, STATION, OR SIGN NUMBER	SIGN LEGEND	SIGN DIMENSIONS EA	SIGN DIMENSIONS WIDTH (in)	SIGN DIMENSIONS HEIGHT (in)	NEW & SALVAGED SIGNS "A"	NEW & SALVAGED SIGNS "B"	NEW & SALVAGED SIGNS SALV SIGN	NEW & SALVAGED SIGNS SALV TIS	EXIST POST RETAIN	EXIST POST SALVAGE	NEW SIGN POSTS NO. OF POSTS	FLANGED CHANNEL lb/ft 1.12	FLANGED CHANNEL lb/ft 2.0	FLANGED CHANNEL lb/ft 3.0	SQUARE STEEL (in) lb/ft 1.75 1.88	SQUARE STEEL (in) lb/ft 2.0 2.42	SQUARE STEEL (in) lb/ft 2.5 3.35	ANCHOR	SLEEVE	TUBULAR ALUMINUM Ø (in) lb/ft 3.0 1.3	TUBULAR ALUMINUM Ø (in) lb/ft 4.0 1.7	TUBULAR ALUMINUM Ø (in) lb/ft 4.0 MOD 1.7	TUBULAR STEEL Ø (in) FOUND-ATION	TUBULAR STEEL Ø (in) lb/ft 3.0 7.6	TUBULAR STEEL Ø (in) lb/ft 3.5 9.0	TUBULAR STEEL Ø (in) lb/ft 4.0 10.8	TUBULAR STEEL Ø (in) lb/ft 5.0 14.6	W-SHAPE STEEL FTG. SIZE 24"	W-SHAPE STEEL FTG. SIZE 30"	W-SHAPE STEEL WEIGHT	W-SHAPE STEEL POST SIZE	REFRAMED SIGN	REMARKS	SIGN DETAIL DETAIL ON SHEET NUMBER	SIGN DETAIL STD. SHEET NUMBER
											OPTION ITEMS																								
NORTHBOUND MM 95.430 LT		1	54	18	6.75						2					X		X															R6-IR		SHS
NORTHBOUND MM 95.438 RT	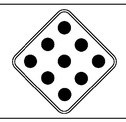	1	18	18	2.25						1					X		X															OMI-1		SHS
NORTHBOUND MM 95.441 RT		1	84	78		45.5	R																2		X								D8-3		SHS
NORTHBOUND MM 95.460 RT		1	48	48	16.00																												W4-IR RETAIN EXISTING POSTS AND BEACONS		SHS
NORTHBOUND MM 95.575 LT		1	36	12	3.00						2					X		X															R6-IR		SHS
NORTHBOUND MM 96.000 RT		1	12	36	3.00						1					X		X															DIO-2		SHS
NORTHBOUND MM 96.549 RT		1	6	10	0.42						1				X			X															VD-701		E-134
NORTHBOUND MM 96.550 LT & RT		1 1	12 12	36 36	3.00 3.00						1 1					X X		X X															OM-3L OM-3R		SHS SHS
NORTHBOUND MM 96.640 RT		1	96	30	20.00						4																	4		2600	W10X26		EI-5 FUSE PLATE BOLT TENSION = 28.4 KIPS	27	
	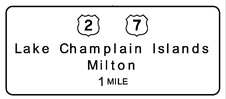	1	360	150		375.00	R R																										EI-2	27	
FINAL POST LENGTHS ARE TO BE DETERMINED IN THE FIELD. POST SIZES ARE COMPUTED BASED ON INFORMATION FURNISHED ON THE VTRANS STANDARD SHEETS AND "SIGN POST DESIGN GUIDELINE".							3					FT	FT	FT	FT 8	FT 114.75	FT		EA	LB	LB	LB		LB	LB 270	LB	LB								
					SF 57.42	SF 420.50	EA.	SF				FT			FT 122.75					LB			EA. 2	LB 270			EA. 4	EA.	LB. 2600					

NORTHBOUND TRAFFIC SIGN SUMMARY SHEET 4

PROJECT NAME: COLCHESTER-HIGHGATE
PROJECT NUMBER: IMG SIGN (17)

FILE NAME: 09A016.DGN
PROJECT LEADER: EPD
DESIGNED BY: BMB
PLOT FILE: 09A016TSSSNB4.1

PLOT DATE: 8/21/2009
DRAWN BY: BMB
CHECKED BY: EPD
SHEET 65 OF 221