STATE OF VERMONT
AGENCY OF TRANSPORTATION

TRAFFIC SIGN SUMMARY SHEET

MILEMARKER, STATION, OR SIGN NUMBER	SIGN LEGEND	SIGN DIMENSIONS EA	SIGN DIMENSIONS WIDTH (in)	SIGN DIMENSIONS HEIGHT (in)	NEW & SALVAGED SIGNS "A"	NEW & SALVAGED SIGNS "B"	NEW & SALVAGED SIGNS SALV SIGN	NEW & SALVAGED SIGNS SALV TIS	EXIST POST RETAIN	EXIST POST SALVAGE	NEW SIGN POSTS NO. OF POSTS	FLANGED CHANNEL lb/ft 1.12	FLANGED CHANNEL lb/ft 2.0	FLANGED CHANNEL lb/ft 3.0	SQUARE STEEL (in) lb/ft 1.75 1.88	SQUARE STEEL (in) lb/ft 2.0 2.42	SQUARE STEEL (in) lb/ft 2.5 3.35	ANCHOR	SLEEVE	TUBULAR ALUMINUM Ø (in) lb/ft 3.0 1.3	TUBULAR ALUMINUM Ø (in) lb/ft 4.0 1.7	TUBULAR ALUMINUM Ø (in) lb/ft 4.0 MOD 1.7	TUBULAR STEEL Ø (in) FOUNDATION	TUBULAR STEEL Ø (in) lb/ft 3.0 7.6	TUBULAR STEEL Ø (in) lb/ft 3.5 9.0	TUBULAR STEEL Ø (in) lb/ft 4.0 10.8	TUBULAR STEEL Ø (in) lb/ft 5.0 14.6	W-SHAPE STEEL FTG. SIZE 24"	W-SHAPE STEEL FTG. SIZE 30"	W-SHAPE STEEL WEIGHT	W-SHAPE STEEL POST SIZE	SIGN FRAME REQUIRED	REMARKS	SIGN DETAIL DETAIL ON SHEET NUMBER	SIGN DETAIL STD. SHEET NUMBER
												OPTION ITEMS																							
NORTHBOUND MM 113.567 RT	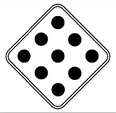	1	18	18	2.25						1					X		X															OMI-1		SHS
NORTHBOUND MM 113.570 RT		1	72	60		30.00	R				2											2	X									E5-1A	40	
NORTHBOUND MM 113.645 RT		1	48	48	16.00						2						X	X															W4-1R		SHS
NORTHBOUND MM 113.705 LT		1	36	12	3.00						2					X		X															R6-1R		SHS
NORTHBOUND MM 113.727 RT		1	6	10	0.42						1				X			X															VD-701		E-134
NORTHBOUND MM 113.727 LT & RT		1 1	12 12	36 36	3.00 3.00						1 1					X X		X X															OM-3L OM-3R		SHS SHS
NORTHBOUND MM 113.900 RT		1	48	36	12.00						2						X	X															R8-7		SHS
NORTHBOUND MM 114.000 RT		1	12	48	4.00						1					X		X															D10-3		SHS
NORTHBOUND MM 114.005 RT		1 1	30 36	15 36	3.12 9.00						2						X	X															M3-1 WHITE ON BLUE MOUNT M3-1 ABOVE M1-1 M1-1		SHS SHS
NORTHBOUND MM 114.064 RT	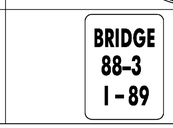	1	6	10	0.42						1				X			X															VD-701		E-134
							1					FT	FT	FT	FT 16	FT 84.75	FT 90		EA	LB	LB	LB		LB 228	LB	LB	LB							
					SF 56.21	SF 30.00	EA.	SF				FT			FT 190.75					LB			EA. 2	LB 228				EA.	EA.	LB.				

FINAL POST LENGTHS ARE TO BE DETERMINED IN THE FIELD. POST SIZES ARE COMPUTED BASED ON INFORMATION FURNISHED ON THE VTRANS STANDARD SHEETS AND "SIGN POST DESIGN GUIDELINE".

NORTHBOUND TRAFFIC SIGN SUMMARY SHEET 15

PROJECT NAME: COLCHESTER-HIGHGATE
PROJECT NUMBER: IMG SIGN (17)

FILE NAME: 09A016.DGN
PROJECT LEADER: EPD
DESIGNED BY: BMB
PLOT FILE: 09A016TSSSNB15.1

PLOT DATE: 8/21/2009
DRAWN BY: BMB
CHECKED BY: EPD
SHEET 76 OF 221