STATE OF VERMONT
AGENCY OF TRANSPORTATION

TRAFFIC SIGN SUMMARY SHEET

MILEMARKER, STATION, OR SIGN NUMBER	SIGN LEGEND	SIGN DIMENSIONS EA	WIDTH (in)	HEIGHT (in)	NEW & SALVAGED SIGNS "A"	"B"	SALV SIGN	SALV TIS	EXIST POST RETAIN	EXIST POST SALVAGE	NEW SIGN POSTS NO. OF POSTS	FLANGED CHANNEL lb/ft 1.12	2.0	3.0	SQUARE STEEL (in) lb/ft 1.75 1.88	2.0 2.42	2.5 3.35	ANCHOR	SLEEVE	TUBULAR ALUMINUM Ø (in) lb/ft 3.0 1.3	4.0 1.7	4.0 MOD 1.7	TUBULAR STEEL Ø (in) FOUNDATION	lb/ft 3.0 7.6	3.5 9.0	4.0 10.8	5.0 14.6	W-SHAPE STEEL FTG. SIZE 24"	30"	WEIGHT	POST SIZE	SIGN FRAME REQUIRED	REMARKS	SIGN DETAIL DETAIL ON SHEET NUMBER	STD. SHEET NUMBER
												OPTION ITEMS																									
NORTHBOUND MM 114.100 RT		1 1	48 24	48 18	16.00 3.00						2						X	X																VW-397 MOUNT VW-397 ABOVE VP-396 VP-396	46	E-153B
NORTHBOUND MM 114.120 LT		1	36	36	9.00						2					X		X																R3-4		SHS
NORTHBOUND MM 114.195 RT		1 1	48 48	60 48	20.00 16.00						2												2	X										R2-1 MOUNT R2-1 ABOVE VR-141 VR-141		SHS E-142
NORTHBOUND MM 114.370 RT		1	102	42		29.75	R				2																	2		260	W6X9		D2-2 FUSE PLATE BOLT TENSION = 12.0 KIPS	33	
NORTHBOUND MM 114.393 RT	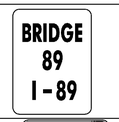	1	6	10	0.42						1				X			X																VD-701		E-134
NORTHBOUND MM 114.620 LT & RT		2	48	60	40.00						4												4	X										VR-132	47	
NORTHBOUND MM 114.948 RT	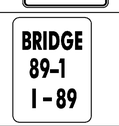	1	6	10	0.42						1				X			X																VD-701		E-134
NORTHBOUND MM 115.000 RT		1	12	48	4.00						1					X		X																DI0-3		SHS
NORTHBOUND MM 115.072 RT	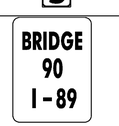	1	6	10	0.42						1				X			X																VD-701		E-134
NORTHBOUND MM 115.670 LT		1	36	36	9.00						2					X		X																R3-4		SHS
												FT	FT	FT	FT 24	FT 69.75	FT 30		EA	LB	LB	LB		LB 684	LB	LB	LB								
					SF 118.26	SF 29.75	EA. 1	SF				FT			FT 123.75					LB			EA. 6		LB 684				EA. 2	EA.	LB. 260					

FINAL POST LENGTHS ARE TO BE DETERMINED IN THE FIELD. POST SIZES ARE COMPUTED BASED ON INFORMATION FURNISHED ON THE VTRANS STANDARD SHEETS AND "SIGN POST DESIGN GUIDELINE".

NORTHBOUND TRAFFIC SIGN SUMMARY SHEET 16

PROJECT NAME: COLCHESTER-HIGHGATE
PROJECT NUMBER: IMG SIGN (17)

FILE NAME: 09A016.DGN
PROJECT LEADER: EPD
DESIGNED BY: BMB
PLOT FILE: 09A016TSSSNB16.i

PLOT DATE: 8/21/2009
DRAWN BY: BMB
CHECKED BY: EPD
SHEET 77 OF 221