STATE OF VERMONT
AGENCY OF TRANSPORTATION

# TRAFFIC SIGN SUMMARY SHEET

| MILEMARKER, STATION, OR SIGN NUMBER | SIGN LEGEND | SIGN DIMENSIONS EA | WIDTH (in) | HEIGHT (in) | NEW & SALVAGED SIGNS "A" | "B" | SALV SIGN | SALV TIS | EXIST POST RETAIN | SALVAGE | NEW SIGN POSTS NO. OF POSTS | FLANGED CHANNEL lb/ft 1.12 | 2.0 | 3.0 | SQUARE STEEL (in) 1.75 lb/ft 1.88 | 2.0 lb/ft 2.42 | 2.5 lb/ft 3.35 | ANCHOR | SLEEVE | TUBULAR ALUMINUM Ø (in) 3.0 lb/ft 1.3 | 4.0 lb/ft 1.7 | 4.0 MOD lb/ft 1.7 | TUBULAR STEEL Ø (in) FOUNDATION | 3.0 lb/ft 7.6 | 3.5 lb/ft 9.0 | 4.0 lb/ft 10.8 | 5.0 lb/ft 14.6 | W-SHAPE STEEL FTG. SIZE 24" | 30" | WEIGHT | POST SIZE | SIGN REMAINS REQUIRED | REMARKS | SIGN DETAIL DETAIL ON SHEET NUMBER | STD. SHEET NUMBER |
|---|---|---|---|---|---|---|---|---|---|---|---|---|---|---|---|---|---|---|---|---|---|---|---|---|---|---|---|---|---|---|---|---|---|---|---|
| | | | | | | | | | | | OPTION ITEMS | | | | | | | | | | | | | | | | | | | | | | | | | | |
| NORTHBOUND MM 123.277 RT | | 1 | 72 | 60 | | 30.00 | R | | | | 2 | | | | | | | | | | | | 2 | X | | | | | | | | | | E5-1A | 40 | |
| NORTHBOUND MM 123.368 RT | | 1 | 6 | 10 | 0.42 | | | | | | 1 | | | | X | | | X | | | | | | | | | | | | | | | | VD-70I | | E-134 |
| NORTHBOUND MM 123.369 LT & RT | 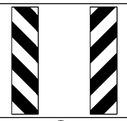 | 1<br>1 | 12<br>12 | 36<br>36 | 3.00<br>3.00 | | | | | | 1<br>1 | | | | | X<br>X | | X<br>X | | | | | | | | | | | | | | | | OM-3L<br>OM-3R | | SHS<br>SHS |
| NORTHBOUND MM 123.410 RT | | 1 | 48 | 48 | 16.00 | | | | | | 2 | | | | | | X | X | | | | | | | | | | | | | | | | W4-1R | | SHS |
| NORTHBOUND MM 123.515 LT | | 1 | 36 | 12 | 3.00 | | | | | | 2 | | | | | X | | X | | | | | | | | | | | | | | | | R6-1R | | SHS |
| NORTHBOUND MM 123.680 RT | | 1 | 48 | 36 | 12.00 | | | | | | 2 | | | | | | X | X | | | | | | | | | | | | | | | | R8-7 | | SHS |
| NORTHBOUND MM 123.690 LT | | 1 | 36 | 36 | 9.00 | | | | | | 2 | | | | | X | | X | | | | | | | | | | | | | | | | R3-4 | | SHS |
| NORTHBOUND MM 123.780 RT | | 1<br>1 | 30<br>36 | 15<br>36 | 3.12<br>9.00 | | | | | | 2 | | | | | | X | X | | | | | | | | | | | | | | | | M3-1 WHITE ON BLUE<br>MOUNT M3-1 ABOVE M1-1<br>M1-1 | | SHS<br>SHS |
| NORTHBOUND MM 123.880 RT | | 1<br>1 | 48<br>24 | 48<br>18 | 16.00<br>3.00 | | | | | | 2 | | | | | | X | X | | | | | | | | | | | | | | | | VW-397<br>MOUNT VW-397 ABOVE VP-396<br>VP-396 | 46 | <br>E-153B |
| NORTHBOUND MM 123.970 RT | | 1 | 42 | 30 | 8.75 | | | | | | 2 | | | | | X | | X | | | | | | | | | | | | | | | | I-2 | | E-131 |
| | | | | | | | 1 | | | | | FT | FT | FT | FT 8 | FT 120 | FT 120 | | EA | LB | LB | LB | | LB 228 | LB | LB | LB | | | | | | | | |
| | | | | | SF 86.29 | SF 30.00 | EA. | SF | | | | FT | | | FT 248 | | | | | LB | | | EA. 2 | LB 228 | | | | EA. | EA. | LB. | | | | | | |

FINAL POST LENGTHS ARE TO BE DETERMINED IN THE FIELD. POST SIZES ARE COMPUTED BASED ON INFORMATION FURNISHED ON THE VTRANS STANDARD SHEETS AND "SIGN POST DESIGN GUIDELINE".

**NORTHBOUND TRAFFIC SIGN SUMMARY SHEET 23**

PROJECT NAME: COLCHESTER-HIGHGATE
PROJECT NUMBER: IMG SIGN (17)

FILE NAME: 09A016.DGN
PROJECT LEADER: EPD
DESIGNED BY: BMB
PLOT FILE: 09A016TSSSNB23.1

PLOT DATE: 8/21/2009
DRAWN BY: BMB
CHECKED BY: EPD
SHEET 84 OF 221