STATE OF VERMONT
AGENCY OF TRANSPORTATION

TRAFFIC SIGN SUMMARY SHEET

MILEMARKER, STATION, OR SIGN NUMBER	SIGN LEGEND	SIGN DIMENSIONS EA	WIDTH (in)	HEIGHT (in)	NEW & SALVAGED SIGNS "A"	"B"	SALV SIGN	SALV TIS	EXIST POST RETAIN	SALVAGE	NEW SIGN POSTS NO. OF POSTS	FLANGED CHANNEL lb/ft 1.12	2.0	3.0	SQUARE STEEL (in) lb/ft 1.75 1.88	2.0 2.42	2.5 3.35	ANCHOR	SLEEVE	TUBULAR ALUMINUM Ø (in) lb/ft 3.0 1.3	4.0 1.7	4.0 MOD 1.7	TUBULAR STEEL Ø (in) lb/ft FOUND-ATION	3.0 7.6	3.5 9.0	4.0 10.8	5.0 14.6	W-SHAPE STEEL FTG. SIZE 24"	30"	WEIGHT	POST SIZE	SIGN REQUIRED	REMARKS	SIGN DETAIL DETAIL ON SHEET NUMBER	STD. SHEET NUMBER
												OPTION ITEMS																									
SOUTHBOUND MM 129.780 RT		1	72	60		30.00					2												2	X									E5-1A	40	
SOUTHBOUND MM 129.735 RT		1	48	48	16.00						2						X	X															W4-1R		SHS
SOUTHBOUND MM 129.694 LT		1	36	12	3.00						2					X		X														R6-1R		SHS
SOUTHBOUND MM 129.600 LT		1	36	36	9.00						2					X		X														R3-4		SHS
SOUTHBOUND MM 129.600 RT		1	48	36	12.00						2						X	X														R8-7		SHS
SOUTHBOUND MM 129.500 RT		1 1	30 36	15 36	3.12 9.00						2						X	X														M3-3 WHITE ON BLUE MOUNT M3-3 ABOVE MI-1 MI-1		SHS SHS
SOUTHBOUND MM 129.400 RT		1 1	48 24	48 18	16.00 3.00						2						X	X														(REMOVE EXISTING SIGNS AT MM 129.62) VW-397 VP-396 MOUNT VW-397 ABOVE VP-396	46	 E-153B
SOUTHBOUND MM 129.300 LT & RT		2 2	48 48	60 48	40.00 32.00						4												4		X							R2-1 MOUNT R2-1 ABOVE VR-141 VR-141		SHS E-142
SOUTHBOUND MM 129.000 RT	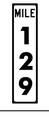	1	12	48	4.00						1					X		X														DIO-3		SHS
					SF 147.12	SF 30.00	EA.	SF				FT	FT	FT	FT	FT 69.75	FT 120		EA	LB	LB	LB	EA. 6	LB 228	LB 540	LB	LB	EA.	EA.	LB.						
																FT 189.75				LB															

FINAL POST LENGTHS ARE TO BE DETERMINED IN THE FIELD. POST SIZES ARE COMPUTED BASED ON INFORMATION FURNISHED ON THE VTRANS STANDARD SHEETS AND "SIGN POST DESIGN GUIDELINE".

SOUTHBOUND TRAFFIC SIGN SUMMARY SHEET 2

PROJECT NAME: COLCHESTER-HIGHGATE
PROJECT NUMBER: IMG SIGN (17)

FILE NAME: 09A016.DGN
PROJECT LEADER: EPD
DESIGNED BY: BMB
PLOT FILE: 09A016TSSSS21.1

PLOT DATE: 8/20/2009
DRAWN BY: BMB
CHECKED BY: EPD
SHEET 95 OF 221