STATE OF VERMONT
AGENCY OF TRANSPORTATION

TRAFFIC SIGN SUMMARY SHEET

MILEMARKER, STATION, OR SIGN NUMBER	SIGN LEGEND	SIGN DIMENSIONS EA	WIDTH (in)	HEIGHT (in)	NEW & SALVAGED SIGNS "A"	"B"	SALV SIGN	SALV TIS	EXIST POST RETAIN	SALVAGE	NEW SIGN POSTS NO. OF POSTS	FLANGED CHANNEL lb/ft 1.12	2.0	3.0	SQUARE STEEL (in) lb/ft 1.75 1.88	2.0 2.42	2.5 3.35	ANCHOR	SLEEVE	TUBULAR ALUMINUM Ø (in) lb/ft 3.0 1.3	4.0 1.7	4.0 MOD 1.7	TUBULAR STEEL Ø (in) FOUND-ATION	lb/ft 3.0 7.6	3.5 9.0	4.0 10.8	5.0 14.6	W-SHAPE STEEL FTG. SIZE 24"	30"	WEIGHT	POST SIZE	REFLECTIVE SIGNS REQUIRED	REMARKS	SIGN DETAIL DETAIL ON SHEET NUMBER	STD. SHEET NUMBER
												OPTION ITEMS																							
SOUTHBOUND MM 113.510 RT		1	48	48	16.00						2						X	X															W4-IR		SHS
SOUTHBOUND MM 113.400 RT		1	36	12	3.00						2					X		X															R6-IR		SHS
SOUTHBOUND MM 113.310 LT		1	36	36	9.00						2					X		X															R3-4		SHS
SOUTHBOUND MM 113.300 RT		1	48	36	12.00						2						X	X															R8-7		SHS
SOUTHBOUND MM 113.222 RT		1	6	10	0.42						1				X			X															VD-701		E-134
SOUTHBOUND MM 113.200 RT		1 1	30 36	15 36	3.12 9.00						2						X	X															M3-3 WHITE ON BLUE MOUNT M3-3 ABOVE MI-1 MI-1		SHS SHS
SOUTHBOUND MM 113.100 RT		1 1	48 24	48 18	16.00 3.00						2						X	X															VW-397 MOUNT VW-397 ABOVE VP-396 VP-396	46	E-153B
SOUTHBOUND MM 113.000 RT		1 1	48 48	60 48	20.00 16.00						2												2		X								R2-1 MOUNT R2-1 ABOVE VR-141 VR-141		SHS E-142
SOUTHBOUND MM 113.000 RT	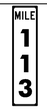	1	12	48	4.00						1					X		X															D10-3		SHS
SOUTHBOUND MM 112.469 RT		1	120	42		35.00					2																	2		280	W6x9		D2-2 FUSE PLATE BOLT TENSION = 12.0 KIPS	32	
					SF 111.54	SF 35.00	EA.	SF				FT	FT	FT	FT 8	FT 69.75	FT 120		EA	LB	LB	LB		LB	LB 270	LB	LB								
												FT			FT 197.75					LB			EA. 2		LB 270			EA. 2	EA.	LB. 280					

FINAL POST LENGTHS ARE TO BE DETERMINED IN THE FIELD. POST SIZES ARE COMPUTED BASED ON INFORMATION FURNISHED ON THE VTRANS STANDARD SHEETS AND "SIGN POST DESIGN GUIDELINE".

SOUTHBOUND TRAFFIC SIGN SUMMARY SHEET 14

PROJECT NAME: COLCHESTER-HIGHGATE
PROJECT NUMBER: IMG SIGN (17)

FILE NAME: 09A016.DGN
PROJECT LEADER: EPD
DESIGNED BY: BMB
PLOT FILE: 09A016TSSSSB14.i

PLOT DATE: 8/20/2009
DRAWN BY: BMB
CHECKED BY: EPD
SHEET 107 OF 221