STATE OF VERMONT
AGENCY OF TRANSPORTATION

TRAFFIC SIGN SUMMARY SHEET

MILEMARKER, STATION, OR SIGN NUMBER	SIGN LEGEND	SIGN DIMENSIONS EA	WIDTH (in)	HEIGHT (in)	NEW & SALVAGED SIGNS "A"	"B"	SALV SIGN	SALV TIS	EXIST POST RETAIN	SALVAGE	NEW SIGN POSTS NO. OF POSTS	FLANGED CHANNEL lb/ft 1.12	2.0	3.0	SQUARE STEEL (in) lb/ft 1.75 1.88	2.0 2.42	2.5 3.35	ANCHOR	SLEEVE	TUBULAR ALUMINUM Ø (in) lb/ft 3.0 1.3	4.0 1.7	4.0 MOD 1.7	TUBULAR STEEL Ø (in) FOUND-ATION	lb/ft 3.0 7.6	3.5 9.0	4.0 10.8	5.0 14.6	W-SHAPE STEEL FTG. SIZE 24"	30"	WEIGHT	POST SIZE	REQUIRED SIGNS	REMARKS	SIGN DETAIL DETAIL ON SHEET NUMBER	STD. SHEET NUMBER
												OPTION ITEMS																							
SOUTHBOUND MM 103.000 RT	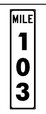	1	12	48	4.00						1					X		X															DI0-3		SHS
SOUTHBOUND MM 102.000 RT		1	12	48	4.00						1					X		X															DI0-3		SHS
SOUTHBOUND MM 101.900 RT		1	48	48	16.00						2						X	X															W8-13		SHS
SOUTHBOUND MM 101.760 LT		1	36	36	9.00						2					X		X															R3-4		SHS
SOUTHBOUND MM 101.660 RT		1	36	24	6.00						2					X		X															I-3		E-131
SOUTHBOUND MM 101.659 RT		1	6	10	0.42						1				X			X															VD-701		E-134
SOUTHBOUND MM 101.658 LT & RT		1 1	12 12	36 36	3.00 3.00						1 1					X X		X X															OM-3L OM-3R		SHS SHS
SOUTHBOUND MM 101.130 LT		1	36	36	9.00						2					X		X															R3-4		SHS
SOUTHBOUND MM 101.031 RT		1	6	10	0.42						1				X			X															VD-701		E-134
SOUTHBOUND MM 101.000 RT	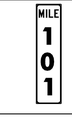	1	12	48	4.00						1					X		X															DI0-3		SHS
					SF 58.84	SF	EA.	SF				FT	FT	FT	FT 16	FT 149.25	FT 30		EA	LB	LB	LB		LB	LB	LB	LB								
												FT			FT 195.25					LB			EA.	LB				EA.	EA.	LB.					

FINAL POST LENGTHS ARE TO BE DETERMINED IN THE FIELD. POST SIZES ARE COMPUTED BASED ON INFORMATION FURNISHED ON THE VTRANS STANDARD SHEETS AND "SIGN POST DESIGN GUIDELINE".

SOUTHBOUND TRAFFIC SIGN SUMMARY SHEET 21

PROJECT NAME: COLCHESTER-HIGHGATE
PROJECT NUMBER: IMG SIGN (17)

FILE NAME: 09A016.DGN
PROJECT LEADER: EPD
DESIGNED BY: BMB
PLOT FILE: 09A016TSSSSB21.i

PLOT DATE: 8/20/2009
DRAWN BY: BMB
CHECKED BY: EPD
SHEET 114 OF 221