STATE OF VERMONT
AGENCY OF TRANSPORTATION

TRAFFIC SIGN SUMMARY SHEET

MILEMARKER, STATION, OR SIGN NUMBER	SIGN LEGEND	SIGN DIMENSIONS EA	SIGN DIMENSIONS WIDTH (in)	SIGN DIMENSIONS HEIGHT (in)	NEW & SALVAGED SIGNS "A"	NEW & SALVAGED SIGNS "B"	NEW & SALVAGED SIGNS SALV SIGN	NEW & SALVAGED SIGNS SALV TIS	EXIST POST RETAIN	EXIST POST SALVAGE	NEW SIGN POSTS NO. OF POSTS	FLANGED CHANNEL lb/ft 1.12	FLANGED CHANNEL lb/ft 2.0	FLANGED CHANNEL lb/ft 3.0	SQUARE STEEL (in) lb/ft 1.88 (1.75)	SQUARE STEEL (in) lb/ft 2.42 (2.0)	SQUARE STEEL (in) lb/ft 3.35 (2.5)	ANCHOR	SLEEVE	TUBULAR ALUMINUM Ø (in) lb/ft 1.3 (3.0)	TUBULAR ALUMINUM Ø (in) lb/ft 1.7 (4.0)	TUBULAR ALUMINUM Ø (in) lb/ft 1.7 (4.0 MOD)	FOUND-ATION	TUBULAR STEEL Ø (in) lb/ft 7.6 (3.0)	TUBULAR STEEL Ø (in) lb/ft 9.0 (3.5)	TUBULAR STEEL Ø (in) lb/ft 10.8 (4.0)	TUBULAR STEEL Ø (in) lb/ft 14.6 (5.0)	W-SHAPE STEEL FTG. SIZE 24"	W-SHAPE STEEL FTG. SIZE 30"	W-SHAPE STEEL WEIGHT	W-SHAPE STEEL POST SIZE	REQUIRED SIGNS	REMARKS	SIGN DETAIL DETAIL ON SHEET NUMBER	SIGN DETAIL STD. SHEET NUMBER
												OPTION ITEMS																							
SOUTHBOUND MM 95.605 RT																																	REMOVE EXISTING SIGN (W13-3)		
SOUTHBOUND MM 95.603 RT	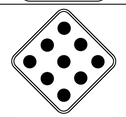	1	18	18	2.25						1					X		X															SHS	OMI-1		SHS
SOUTHBOUND MM 95.600 RT		1	84	78		45.50					2											2		X									D8-3		SHS
SOUTHBOUND MM 95.570 RT		1	48	48	16.00						2						X	X															W4-1R		SHS
SOUTHBOUND MM 95.520 LT		1	36	12	3.00						2					X		X															R6-1R		SHS
SOUTHBOUND MM 95.313 RT		1	6	10	0.42						1				X			X															VD-701		E-134
SOUTHBOUND MM 95.310 LT & RT	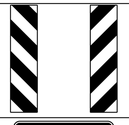	1 1	12 12	36 36	3.00 3.00						1 1					X X		X X															OM-3L OM-3R		SHS SHS
SOUTHBOUND MM 95.200 RT		1	36	36	9.00						2					X		X															R3-4		SHS
SOUTHBOUND MM 95.000 RT		1	12	36	3.00						1					X		X															D10-2		SHS
SOUTHBOUND MM 95.000 RT		1	48	48	16.00						2						X	X															VD-123	41	
					SF 55.67	SF 45.50	EA.	SF				FT	FT	FT	FT 8	FT 114.75	FT 60		EA	LB	LB	LB		LB	LB 270	LB	LB								
												FT			FT 182.75					LB			EA. 2	LB 270			EA.	EA.	LB.					

FINAL POST LENGTHS ARE TO BE DETERMINED IN THE FIELD. POST SIZES ARE COMPUTED BASED ON INFORMATION FURNISHED ON THE VTRANS STANDARD SHEETS AND "SIGN POST DESIGN GUIDELINE".

SOUTHBOUND TRAFFIC SIGN SUMMARY SHEET 26

PROJECT NAME: COLCHESTER-HIGHGATE
PROJECT NUMBER: IMG SIGN (17)

FILE NAME: 09A016.DGN
PROJECT LEADER: EPD
DESIGNED BY: BMB
PLOT FILE: 09A016TSSSSB26.1

PLOT DATE: 8/21/2009
DRAWN BY: BMB
CHECKED BY: EPD
SHEET 119 OF 221