STATE OF VERMONT
AGENCY OF TRANSPORTATION

TRAFFIC SIGN SUMMARY SHEET

MILEMARKER, STATION, OR SIGN NUMBER	SIGN LEGEND	SIGN DIMENSIONS EA	WIDTH (in)	HEIGHT (in)	NEW & SALVAGED SIGNS "A"	"B"	SALV SIGN	SALV TIS	EXIST POST RETAIN	SALVAGE	NEW SIGN POSTS NO. OF POSTS	FLANGED CHANNEL lb/ft 1.12	2.0	3.0	SQUARE STEEL (in) lb/ft 1.75 1.88	2.0 2.42	2.5 3.35	ANCHOR	SLEEVE	TUBULAR ALUMINUM Ø (in) lb/ft 3.0 1.3	4.0 1.7	4.0 MOD 1.7	FOUND-ATION	TUBULAR STEEL Ø (in) lb/ft 3.0 7.6	3.5 9.0	4.0 10.8	5.0 14.6	W-SHAPE STEEL FTG. SIZE 24"	30"	WEIGHT	POST SIZE	SIGN FRAME REQUIRED	REMARKS	SIGN DETAIL DETAIL ON SHEET NUMBER	STD. SHEET NUMBER
											OPTION ITEMS																									
EXIT 17 RAMP A MM. 0.030 RT		1	36	36	9.00						2					X		X																W4-1R		SHS
EXIT 17 RAMP A MM. 0.136 RT		1	36	36	9.00						2						X	X																VR-002		E-142
		1	36	36	9.00																													VR-046		E-142
EXIT 17 RAMP A MM. 0.185 RT		1	36	36	9.00						2					X		X																R3-2		SHS
EXIT 17 RAMP A MM. 0.327 RT		1	6	8	0.33						1					X		X																VD-700M	47	
EXIT 17 RAMP B MM. 0.000 RT		1	6	8	0.33						1					X		X																VD-700M	47	
EXIT 17 RAMP B MM. 0.110 RT		1	72	12	6.00						2												2	X										DI-1		E-123
	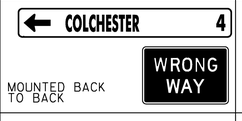 MOUNTED BACK TO BACK						1 1																													
							1																													
					SF 42.66	SF	EA. 3	SF				FT	FT	FT	FT 16	FT 60	FT 30		EA	LB	LB	LB	EA. 2	LB 228	LB	LB	LB	EA.	EA.							

FINAL POST LENGTHS ARE TO BE DETERMINED IN THE FIELD. POST SIZES ARE COMPUTED BASED ON INFORMATION FURNISHED ON THE VTRANS STANDARD SHEETS AND "SIGN POST DESIGN GUIDELINE".

INTERHCHANGE 17 TRAFFIC SIGN SUMMARY SHEET 1

PROJECT NAME: COLCHESTER-HIGHGATE
PROJECT NUMBER: IMG SIGN (17)

FILE NAME: 09A016.DGN
PROJECT LEADER: EPD
DESIGNED BY: BMB
PLOT FILE: 09A016TSSSI7-1.1

PLOT DATE: 8/21/2009
DRAWN BY: BMB
CHECKED BY: EPD
SHEET 127 OF 221