STATE OF VERMONT
AGENCY OF TRANSPORTATION

TRAFFIC SIGN SUMMARY SHEET

MILEMARKER, STATION, OR SIGN NUMBER	SIGN LEGEND	SIGN DIMENSIONS EA	WIDTH (in)	HEIGHT (in)	NEW & SALVAGED SIGNS "A"	"B"	SALV SIGN	SALV TIS	EXIST POST RETAIN	SALVAGE	NEW SIGN POSTS NO. OF POSTS	FLANGED CHANNEL lb/ft 1.12	2.0	3.0	SQUARE STEEL (in) lb/ft 1.75 1.88	2.0 2.42	2.5 3.35	ANCHOR	SLEEVE	TUBULAR ALUMINUM Ø (in) lb/ft 3.0 1.3	4.0 1.7	4.0 MOD 1.7	TUBULAR STEEL Ø (in) lb/ft FOUND-ATION	3.0 7.6	3.5 9.0	4.0 10.8	5.0 14.6	W-SHAPE STEEL FTG. SIZE 24"	30"	WEIGHT	POST SIZE	SIGN FRAME REQUIRED	REMARKS	SIGN DETAIL DETAIL ON SHEET NUMBER	STD. SHEET NUMBER
											OPTION ITEMS																											
EXIT 18 US ROUTE 7 MM. 1.200 CTR		1	24	30	5.00						1					X		X																R4-7		SHS
	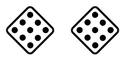 MOUNTED BACK TO BACK	1 1	18 18	18 18	2.25 2.25																													OMI-1 OMI-1		SHS SHS
EXIT 18 US ROUTE 7 MM. 1.215 RT		1	72	12	6.00						2													2		X									E-123
		1	72	12	6.00																														E-123
		1 1 1	24 24 24	12 12 12	2.00 2.00 2.00																											#3	M3-1 WHITE ON BLUE SIGN FRAME REQUIRED M3-1 BLACK ON WHITE M3-3 WHITE ON BLUE		SHS SHS SHS
		1 1 1	24 24 24	24 24 24	4.00 4.00 4.00																													MI-1 MI-4 MI-1		SHS SHS SHS
		1 1 1	21 21 21	15 15 15	2.19 2.19 2.19																													M5-1 WHITE ON BLUE M6-3 BLACK ON WHITE M6-3 WHITE ON BLUE		SHS SHS SHS
EXIT 18 US ROUTE 7 MM. 1.260 CTR		1	24	30	5.00						1					X		X																R4-7		SHS
	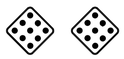 MOUNTED BACK TO BACK	1 1	18 18	18 18	2.25 2.25																													OMI-1 OMI-1		SHS SHS
EXIT 18 US ROUTE 7 MM. 1.290 RT		1	24	30	5.00						1					X		X																D4-2 (RIGHT ARROW)		SHS
												FT	FT	FT	FT	FT 45	FT		EA	LB	LB	LB		LB	LB 270	LB	LB							
					SF 60.57	SF	EA.	SF				FT			FT 45					LB	EA. 2			LB 270				EA.	EA.						

FINAL POST LENGTHS ARE TO BE DETERMINED IN THE FIELD. POST SIZES ARE COMPUTED BASED ON INFORMATION FURNISHED ON THE VTRANS STANDARD SHEETS AND "SIGN POST DESIGN GUIDELINE".

INTERCHANGE 18 TRAFFIC SIGN SUMMARY SHEET 4

PROJECT NAME: COLCHESTER-HIGHGATE
PROJECT NUMBER: IMG SIGN (17)

FILE NAME: 09A016.DGN
PROJECT LEADER: EPD
DESIGNED BY: BMB
PLOT FILE: 09A016TSSSI8-4.i

PLOT DATE: 8/21/2009
DRAWN BY: BMB
CHECKED BY: EPD
SHEET 144 OF 221