STATE OF VERMONT
AGENCY OF TRANSPORTATION

TRAFFIC SIGN SUMMARY SHEET 5

MILE MARKER, STATION OR SIGN NUMBER	SIGN LEGEND	SIGN DIMENSIONS EA	SIGN DIMENSIONS WIDTH (in)	SIGN DIMENSIONS HEIGHT (in)	NEW & SALVAGED SIGNS "A"	NEW & SALVAGED SIGNS "B"	NEW & SALVAGED SIGNS SALV SIGN	NEW & SALVAGED SIGNS SALV TIS	EXIST POST RETAIN	EXIST POST SALVAGE	NEW SIGN POSTS NO. OF POSTS	FLANGED CHANNEL lb/ft 1.12	FLANGED CHANNEL lb/ft 2.0	FLANGED CHANNEL lb/ft 3.0	SQUARE STEEL (in) lb/ft 1.75 1.88	SQUARE STEEL (in) lb/ft 2.0 2.42	SQUARE STEEL (in) lb/ft 2.5 3.35	ANCHOR	SLEEVE	TUBULAR ALUMINUM DIA (in) lb/ft 3.0 1.3	TUBULAR ALUMINUM DIA (in) lb/ft 4.0 1.7	TUBULAR ALUMINUM DIA (in) lb/ft 4.0Mod 1.7	TUBULAR STEEL DIA (in) FND-ATION	TUBULAR STEEL DIA (in) lb/ft 3.0 7.6	TUBULAR STEEL DIA (in) lb/ft 3.5 9.0	TUBULAR STEEL DIA (in) lb/ft 4.0 10.8	TUBULAR STEEL DIA (in) lb/ft 5.0 14.6	W-SHAPE STEEL FTG. SIZE 24"	W-SHAPE STEEL FTG. SIZE 30"	W-SHAPE STEEL WEIGHT	W-SHAPE STEEL POST SIZE	SIGN FRAME	REMARKS	SIGN DETAIL DETAIL ON SHEET NUMBER	SIGN DETAIL STD. SHEET NUMBER
69.940 NB		1	48	48	16.00																													VW-544	151	
		1	24	18	3.00						2										X													W16-2		
70.000 NB		1	12	36	3.00						1					X		1																D10-2		E-139
70.217 NB MED		1	36	36	9.00						2					X		2																R3-4		
70.223 NB		1	24	24	4.00																													R8-3a MOUNT ON GATE		
70.223 NB		1	30	24	5.00																													MOUNT ON GATE	151	
70.430 NB		1	48	48	16.00						2									X														W8-13		
70.533 NB		1	12	36	3.00						1				X			1																OM-3R		
70.533 NB MED		1	12	36	3.00						1				X			1																OM-3L		
71.000 NB		1	12	36	3.00						1					X		1																D10-2		E-139
71.400 NB MED		1	36	36	9.00						2					X		2																R3-4		
71.450 NB		1	48	48	16.00																													VW-001	151	
		1	30	24	5.00						2										X														151	
72.000 NB		1	12	36	3.00						1					X		1																D10-2		E-139
73.000 NB		1	12	36	3.00						1					X		1																D10-2		E-139
73.350 NB		1	48	48	16.00						2											2	X											W8-13		
73.410 NB	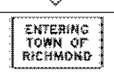	1	36	24	6.00						2					X		2																I-2		E-131
												FT	FT	FT	FT 25.2	FT 138.2	FT		EA.	LB 49.6	LB 141.5	LB		LB 205.2	LB	LB	LB								
		SUBTOTALS SHEET 5			SF 123.00	SF	EA.	SF				FT			FT 163.4					LB 191.1			EA. 2	LB 205.2				EA.	EA.	LB				

FINAL POST LENGTHS ARE TO BE DETERMINED IN THE FIELD. POST SIZES ARE COMPUTED BASED ON INFORMATION FURNISHED ON THE STANDARD SHEETS AND THE VTRANS "SIGN POST DESIGN GUIDELINE".

PROJECT NAME: WATERBURY - WINOOSKI
PROJECT NUMBER: IMG SIGN(18)

FILE NAME:	090124 tss main NB.xls	PLOT DATE:	10/27/2009
PROJECT LEADER:	CRB	DRAWN BY:	SRB
DESIGNED BY:	BDB	CHECKED BY:	DAM
TRAFFIC SIGN SUMMARY SHEET # 5		SHEET 63	OF 174