STATE OF VERMONT
AGENCY OF TRANSPORTATION

TRAFFIC SIGN SUMMARY SHEET 17

MILE MARKER, STATION OR SIGN NUMBER	SIGN LEGEND	SIGN DIMENSIONS			NEW & SALVAGED SIGNS				EXIST POST		NEW SIGN POSTS																					REMARKS	SIGN DETAIL	
												FLANGED CHANNEL			SQUARE STEEL (in)					TUBULAR ALUMINUM DIA (in)			TUBULAR STEEL DIA (in)					W-SHAPE STEEL						
		E A	WIDTH (in)	HEIGHT (in)	"A"	"B"	SALV SIGN	SALV TIS	RETAIN	SALVAGE	NO. OF POSTS	lb/ft			1.75	2.0	2.5	ANCHOR	SLEEVE	3.0	4.0	4.0Mod	FND-ATION	3.0	3.5	4.0	5.0	FTG. SIZE		WEIGHT	POST SIZE	SIGN FRAME		
												1.12	2.0	3.0	1.88	2.42	3.35			1.3	1.7	1.7		7.6	9.0	10.8	14.6	24"	30"					
61.000 SB		1	12	36	3.00						1					X		1															D10-2		E-139
61.341 SB MED		1	36	36	9.00						2					X		2															R3-4		
62.000 SB		1	12	36	3.00						1					X		1															D10-2		E-139
62.655 SB MED		1	36	36	9.00						2					X		2															R3-4		
62.775 SB		1	48	60	20.00						2										X												VR-132	151	
62.775 SB MED		1	48	60	20.00						2										X												VR-132	151	
63.000 SB		1	12	36	3.00						1					X		1															D10-2		E-139
63.025 SB	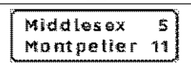	1	108	36		27.00					2												2	X										143	
63.225 SB		1	48	60	20.00																												R2-1		
		1	48	48	16.00						2												2		X								VR-141		E-142
63.320 SB		1	48	48	16.00																												VW-397	151	
		1	24	18	3.00						2												2	X									VP-396	151	
63.415 SB		1	30	15	3.13																												M3-3 WHITE ON BLUE		
		1	36	36	9.00																												M1-1		
		1	36	36	9.00						1												1	X									M1-10		
63.510 SB	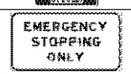	1	48	36	12.00						2									X													R8-7		
63.532 - 90.615 SB		30	6	10	12.60						30				X			30															VD-701 NOT SHOWN ON PLANS	153	
												FT	FT	FT	FT 246.0	FT 96.9	FT		EA.	LB 47.0	LB 143.2	LB		LB 515.3	LB 324.9	LB	LB							
		SUBTOTALS SHEET 17			SF 167.73	SF 27.00	EA.	SF				FT			FT 342.9					LB 190.2			EA. 7	LB 840.2				EA.	EA.	LB				

FINAL POST LENGTHS ARE TO BE DETERMINED IN THE FIELD. POST SIZES ARE COMPUTED BASED ON INFORMATION FURNISHED ON THE STANDARD SHEETS AND THE VTRANS "SIGN POST DESIGN GUIDELINE".

PROJECT NAME: WATERBURY - WINOOSKI
PROJECT NUMBER: IM G SIGN(18)

FILE NAME:	090124 tss main SB.xls	PLOT DATE:	10/27/2009
PROJECT LEADER:	CRB	DRAWN BY:	JH
DESIGNED BY:	BDB	CHECKED BY:	DAM
TRAFFIC SIGN SUMMARY SHEET # 17		SHEET 75	OF 174