STATE OF VERMONT
AGENCY OF TRANSPORTATION

TRAFFIC SIGN SUMMARY SHEET 36

MILE MARKER, STATION OR SIGN NUMBER	SIGN LEGEND	SIGN DIMENSIONS			NEW & SALVAGED SIGNS				EXIST POST		NEW SIGN POSTS																		REMARKS	SIGN DETAIL	
		EA	WIDTH (in)	HEIGHT (in)	"A"	"B"	SALV SIGN	SALV TIS	RETAIN	SALVAGE	NO. OF POSTS	FLANGED CHANNEL lb/ft			SQUARE STEEL (in) lb/ft			ANCHOR	SLEEVE	TUBULAR ALUMINUM DIA (in) lb/ft			TUBULAR STEEL DIA (in) lb/ft					W-SHAPE STEEL FTG. SIZE				SIGN	FRAME		DETAIL ON SHEET NUMBER	STD. SHEET NUMBER
												1.12	2.0	3.0	1.75 1.88	2.0 2.42	2.5 3.35			3.0 1.3	4.0 1.7	4.0Mod 1.7	FND-ATION	3.0 7.6	3.5 9.0	4.0 10.8	5.0 14.6	24"	30"	WEIGHT	POST SIZE				
0.150 RAMP D RT		1	30	30	6.25						1					X		1															R3-2		
INT #10 0.065 RAMP E RT		1	36	36	9.00																												VR-046		E-142
		1	36	36	9.00						2									X													VR-002		E-142
0.150 RAMP E RT		1	30	30	6.25						1					X		1															R3-2		
INT #10 0.055 RAMP F RT		1	36	36	9.00						2					X		2															W3-3		
0.075 RAMP F RT	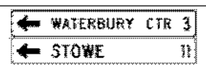	1 1	72 72	12 12	6.00 6.00																											D1-1a D1-1a		E-123 E-123
	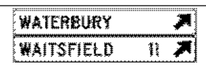	1 1	72 72	12 12	6.00 6.00																											D1-1a D1-1a		E-123 E-123
	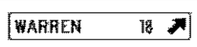	1	72	12	6.00																											D1-1a		E-123
	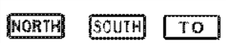	1 1 1	24 24 24	12 12 12	2.00 2.00 2.00																											M3-1 GREEN ON WHITE M3-3 GREEN ON WHITE M4-5 BLACK ON WHITE		
		1 1 1	30 30 24	24 24 24	5.00 5.00 4.00																											M1-5 M1-5 M1-4		E-136B E-136B
		1 1 1	21 21 21	15 15 15	2.19 2.19 2.19						2													2				X				#3B	M6-1 GREEN ON WHITE M6-2 GREEN ON WHITE M6-2 BLACK ON WHITE		
0.095 RAMP F RT		1	36	30	7.50						2					X		2															VR-925		E-145A

FINAL POST LENGTHS ARE TO BE DETERMINED IN THE FIELD. POST SIZES ARE COMPUTED BASED ON INFORMATION FURNISHED ON THE STANDARD SHEETS AND THE VTRANS "SIGN POST DESIGN GUIDELINE".

SUBTOTALS SHEET 36	SF	SF	EA.	SF		FT	FT	FT	FT	FT	FT	EA.	LB	LB	LB	EA.	LB	LB	LB	LB	EA.	EA.	LB
	103.57									92.3			45.4			2			365.1				

PROJECT NAME: WATERBURY - WINOOSKI
PROJECT NUMBER: IMG SIGN(18)

FILE NAME: 090124 tss int10.xls
PROJECT LEADER: CRB
DESIGNED BY: BDB
TRAFFIC SIGN SUMMARY SHEET # 36

PLOT DATE: 10/27/2009
DRAWN BY: JH
CHECKED BY: DAM