STATE OF VERMONT
AGENCY OF TRANSPORTATION

TRAFFIC SIGN SUMMARY SHEET 44

MILE MARKER, STATION OR SIGN NUMBER	SIGN LEGEND	SIGN DIMENSIONS EA	WIDTH (in)	HEIGHT (in)	NEW & SALVAGED SIGNS "A"	"B"	SALV SIGN	SALV TIS	EXIST POST RETAIN	EXIST POST SALVAGE	NEW SIGN POSTS NO. OF POSTS	FLANGED CHANNEL lb/ft 1.12	2.0	3.0	SQUARE STEEL (in) lb/ft 1.75 1.88	2.0 2.42	2.5 3.35	ANCHOR	SLEEVE	TUBULAR ALUMINUM DIA (in) lb/ft 3.0 1.3	4.0 1.7	4.0Mod 1.7	TUBULAR STEEL DIA (in) lb/ft FND-ATION	3.0 7.6	3.5 9.0	4.0 10.8	5.0 14.6	W-SHAPE STEEL FTG. SIZE 24"	30"	WEIGHT	POST SIZE	SIGN FRAME	REMARKS	SIGN DETAIL DETAIL ON SHEET NUMBER	STD. SHEET NUMBER
INT#11 0.055 RAMP C LT		1			3.90						1					X		1															R1-2 36"X36"X36"		
0.055 RAMP C RT		1			3.90						1					X		1															R1-2 36"X36"X36"		
0.070 RAMP C RT		1	36	36	9.00																												VR-046		E-142
		1	36	36	9.00						2									X			2										VR-002		E-142
0.110 RAMP C RT		1	36	36	9.00																												W1-11		
		1	24	24	4.00						2					X		2															W13-1		
0.240 - 0.300 LT RAMP C		5	24	30	25.00						5					X		5															W1-8 FLUORESCENT-YELLOW TYPE IX SHEETING		
0.305 RAMP C RT		1	30	30	6.25						1					X		1															R3-2		
INT#11 0.030 RAMP D RT		1	36	36	9.00						2					X		2															W3-1a		
0.060 RAMP D LT		1	30	36	7.50						1					X		1															D4-2L		
0.060 RAMP D RT	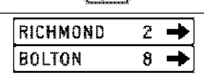	1	72	12	6.00																												D1-1a		E-123
		1	72	12	6.00																												D1-1a		E-123
	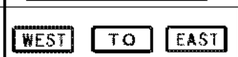	1	24	12	2.00																												M3-4 BLACK ON WHITE		
		1	24	12	2.00																												M4-5 GREEN ON WHITE		
		1	24	12	2.00																												M3-2 BLACK ON WHITE		
	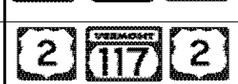	1	24	24	4.00																												M1-4		
		1	30	24	5.00																												M1-5		E-136B
		1	24	24	4.00																												M1-4		
		1	21	15	2.19																												M6-1 BLACK ON WHITE		
		1	21	15	2.19						2										X											#3A	M6-1 GREEN ON WHITE		
		1	21	15	2.19																												M6-1 BLACK ON WHITE		
0.090 RAMP D RT		1	36	30	7.50						2					X		2															VR-922		E-145A

FINAL POST LENGTHS ARE TO BE DETERMINED IN THE FIELD. POST SIZES ARE COMPUTED BASED ON INFORMATION FURNISHED ON THE STANDARD SHEETS AND THE VTRANS "SIGN POST DESIGN GUIDELINE".

	SF	SF	EA.	SF		FT FT FT	FT FT FT	EA.	LB LB LB	EA.	LB LB LB LB	EA.	EA.	LB
							224.5		45.4 67.7					
SUBTOTALS SHEET 44	131.62					FT	FT 224.5		LB 113.1	EA. 2	LB	EA.	EA.	LB

PROJECT NAME: **WATERBURY - WINOOSKI**
PROJECT NUMBER: **IMG SIGN(18)**

FILE NAME:	**090124 tss int11 12.xls**	PLOT DATE:	**10/27/2009**
PROJECT LEADER:	**CRB**	DRAWN BY:	**SRB**
DESIGNED BY:	**BDB**	CHECKED BY:	**DAM**
TRAFFIC SIGN SUMMARY SHEET # 44		SHEET **102** OF **174**	