INTERSTATE 189
MM 0.247 WB OVERHEAD

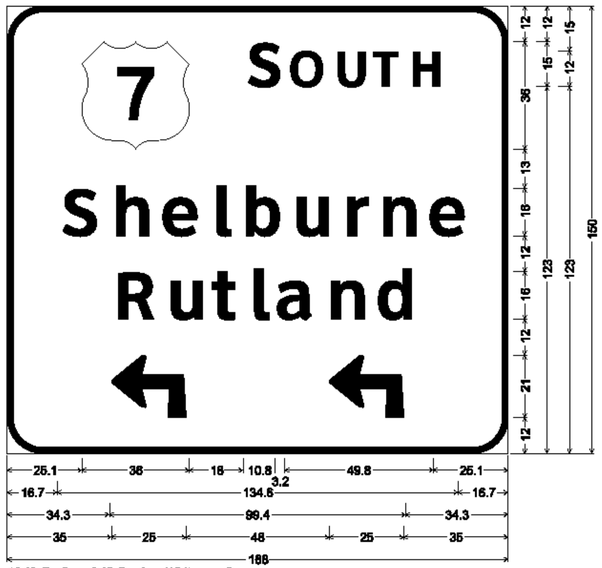

12.0" Radius, 2.0" Border, White on Green;
[S OUTH] ClearviewHwy-5-W; [Shelburne] ClearviewHwy-5-W;
[Rutland] ClearviewHwy-5-W; 90 Deg Advanced Turn Arrow 25.0" X 21.0";
90 Deg Advanced Turn Arrow 25.0" X 21.0";

OVERHEAD SIGNS TO USE WHITE ASTM TYPE IX RETROREFLECTIVE LEGEND AND BORDER ON GREEN ASTM TYPE IX RETROREFLECTIVE BACKGROUND SHOP DRAWINGS REQUIRED FOR ALL OVERHEAD AND BRIDGE MOUNTED SIGN COMPONENTS. REFER TO SHEET 160, NOTE #10.

INTERSTATE 189
MM 0.247 WB OVERHEAD

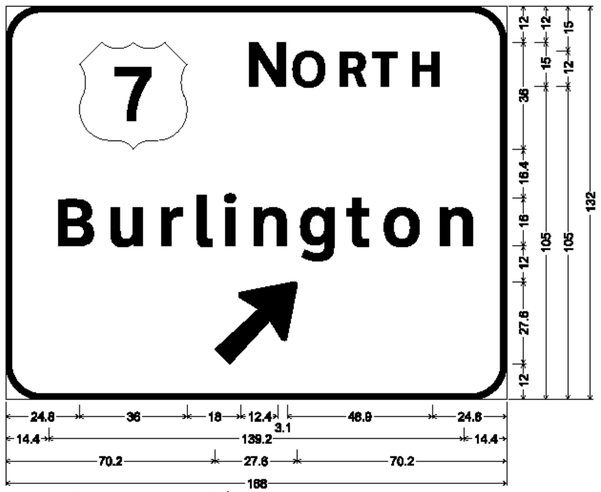

12.0" Radius, 2.0" Border, White on Green;
[N ORTH] ClearviewHwy-5-W; [Burlington] ClearviewHwy-5-W;
Arrow 160 - 35.0" 45";

OVERHEAD SIGNS TO USE WHITE ASTM TYPE IX RETROREFLECTIVE LEGEND AND BORDER ON GREEN ASTM TYPE IX RETROREFLECTIVE BACKGROUND SHOP DRAWINGS REQUIRED FOR ALL OVERHEAD AND BRIDGE MOUNTED SIGN COMPONENTS. REFER TO SHEET 160, NOTE #10.

INTERSTATE 189
MM 0.770 WB

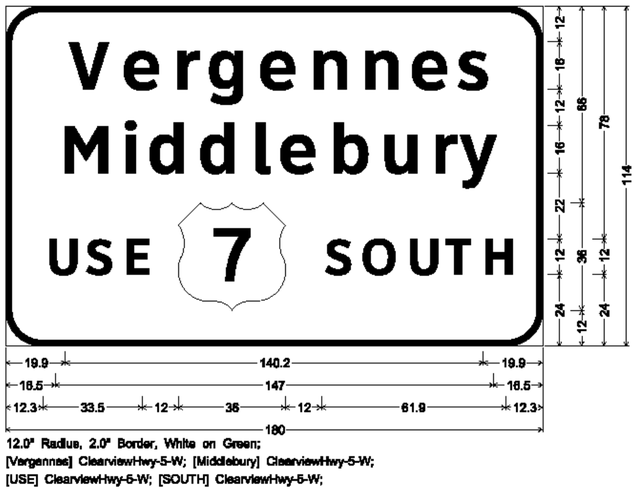

12.0" Radius, 2.0" Border, White on Green;
[Vergennes] ClearviewHwy-5-W; [Middlebury] ClearviewHwy-5-W;
[USE] ClearviewHwy-5-W; [SOUTH] ClearviewHwy-5-W;

SIGN DETAIL SHEET 12

PROJECT NAME: WATERBURY - WINOOSKI
PROJECT NUMBER: IMG SIGN(18)

FILE NAME: z09a018signdet.dgn
PROJECT LEADER: CRB
DESIGNED BY: JBZ
CLD REF. NO.: 09-0124
PLOT DATE: 10/27/2009
DRAWN BY: JBZ
CHECKED BY: BDB
SHEET 147 OF 174

MODEL: 12