STATE OF VERMONT
AGENCY OF TRANSPORTATION

TRAFFIC SIGN SUMMARY SHEET 18

MILE MARKER, STATION OR SIGN NUMBER	SIGN LEGEND	SIGN DIMENSIONS E A	WIDTH (in)	HEIGHT (in)	NEW & SALVAGED SIGNS "A"	"B"	SALV SIGN	SALV TIS	EXIST POST RETAIN	EXIST POST SALVAGE	NEW SIGN POSTS NO. OF POSTS	FLANGED CHANNEL lb/ft 1.12	2.0	3.0	SQUARE STEEL (in) 1.75 lb/ft 1.88	2.0 lb/ft 2.42	2.5 lb/ft 3.35	ANCHOR	SLEEVE	TUBULAR ALUMINUM DIA (in) 3.0 lb/ft 1.3	4.0 1.7	4.0Mod 1.7	TUBULAR STEEL DIA (in) FND-ATION	3.0 lb/ft 7.6	3.5 9.0	4.0 10.8	5.0 14.6	W-SHAPE STEEL FTG. SIZE 24"	30"	WEIGHT	POST SIZE	SIGN FRAME	REMARKS	SIGN DETAIL DETAIL ON SHEET NUMBER	STD. SHEET NUMBER
21.520 SB		1	48	60	20.00																												R2-1		
		1	48	48	16.00						2												2		X								VR-141		E-142
21.620 SB		1	48	48	16.00																												VW-397	144	
		1	24	18	3.00						2										X												VP-396	144	
21.720 SB		1	30	15	3.13																												M3-3 WHITE ON BLUE		
		1	36	36	9.00																												M1-1		
		1	36	36	9.00						1													1	X								M1-10		
21.820 SB	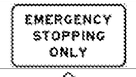	1	48	36	12.00						2										X												R8-7		
21.915 SB		1	48	48	16.00						2													2	X								VW-285	144	
21.892 - 52.528 SB		15	6	10	6.30						15				X			15															VD-701 NOT SHOWN ON PLANS	146	
22.150 SB		1	42	28	8.17						2					X		2																144	
22.150 SB		1	12	36	3.00						1				X			1															OM-3R		
22.150 SB MED		1	12	36	3.00						1				X			1															OM-3L		
22.245 - 58.940 SB		14	6	8	4.62						14				X			14															VD-700M NOT SHOWN ON PLANS	146	
22.255 SB MED		1	36	12	3.00						2					X		2															R6-1R		
22.330 SB		1	48	48	16.00						2										X												W4-1R		
22.367 SB		1	72	60		30.00					2													2	X									145	
												FT	FT	FT	FT 263.0	FT 63.4	FT		EA.	LB 96.6	LB 69.9	LB		LB 494.0	LB 324.9	LB	LB								
SUBTOTALS SHEET 18		SF 148.22	SF 30.00	EA.	SF							FT			FT 326.4					LB 166.5			EA. 7	LB 818.9				EA.	EA.	LB					

FINAL POST LENGTHS ARE TO BE DETERMINED IN THE FIELD. POST SIZES ARE COMPUTED BASED ON INFORMATION FURNISHED ON THE STANDARD SHEETS AND THE VTRANS "SIGN POST DESIGN GUIDELINE".

PROJECT NAME: ROYALTON - MIDDLESEX
PROJECT NUMBER: IMG SIGN(19)

FILE NAME: 090106_tss_main_SB.xls
PROJECT LEADER: CRB
DESIGNED BY: BDB
TRAFFIC SIGN SUMMARY SHEET # 18

PLOT DATE: 8/12/2009
DRAWN BY: SRB
CHECKED BY: DAM