STATE OF VERMONT
AGENCY OF TRANSPORTATION

TRAFFIC SIGN SUMMARY SHEET 37

MILE MARKER, STATION OR SIGN NUMBER	SIGN LEGEND	SIGN DIMENSIONS EA	WIDTH (in)	HEIGHT (in)	NEW & SALVAGED SIGNS "A"	"B"	SALV SIGN	SALV TIS	EXIST POST RETAIN	SALVAGE	NEW SIGN POSTS NO. OF POSTS	FLANGED CHANNEL lb/ft 1.12	2.0	3.0	SQUARE STEEL (in) lb/ft 1.75 1.88	2.0 2.42	2.5 3.35	ANCHOR	SLEEVE	TUBULAR ALUMINUM DIA (in) lb/ft 3.0 1.3	4.0 1.7	4.0Mod 1.7	TUBULAR STEEL DIA (in) FND-ATION	3.0 7.6	3.5 9.0	4.0 10.8	5.0 14.6	W-SHAPE STEEL FTG. SIZE 24"	30"	WEIGHT	POST SIZE	SIGN FRAME	REMARKS	SIGN DETAIL DETAIL ON SHEET NUMBER	STD. SHEET NUMBER
1.840 VT 107 RT		1	24	12	2.00																												M3-1 WHITE ON BLUE		
		1	24	24	4.00																												M1-1		
		1	21	15	2.19						1					X		1															M5-1L WHITE ON BLUE		
1.870 VT 107 LT		1	24	12	2.00																												M3-3 WHITE ON BLUE		
		1	24	24	4.00																												M1-1		
		1	21	15	2.19						1					X		1															M5-1R WHITE ON BLUE		
1.880 VT 107 RT		1	30	30	6.25						1					X		1															VR-921L		E-145A
1.942 VT 107 CL		1	24	30	5.00																												R4-7		
		1 1	18 18	18 18	2.25 2.25						1					X		1	1														OM1-1 BACK TO BACK OM1-1		
1.942 VT 107 RT	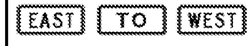	1 1 1	24 24 24	12 12 12	2.00 2.00 2.00																												M3-2 GREEN ON WHITE M4-5 GREEN ON WHITE M3-4 GREEN ON WHITE		
		1 1 1	30 24 30	24 24 24	5.00 4.00 5.00																												M1-5 M1-5 M1-5		E-136B E-136B E-136B
		1 1 1	21 21 21	15 15 15	2.19 2.19 2.19						2										X										#3B	M6-1L GREEN ON WHITE M6-1L GREEN ON WHITE M6-1R GREEN ON WHITE		
1.942 VT 107 RT		1	24	12	2.00																												M3-1 WHITE ON BLUE		
		1	24	24	4.00																												M1-1		
		1	21	15	2.19						1					X		1															M6-1L WHITE ON BLUE		
1.954 VT 107 CL		1	24	30	5.00																												R4-7		
	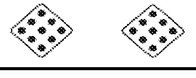	1 1	18 18	18 18	2.25 2.25						1					X		1	1														OM1-1 BACK TO BACK OM1-1		
												FT	FT	FT	FT	FT 88.4	FT		EA. 2	LB	LB 65.8	LB		LB	LB	LB	LB							
		SUBTOTALS SHEET 37			SF 76.39	SF	EA.	SF				FT			FT 88.4					LB 65.8			EA.	LB				EA.	EA.	LB				

FINAL POST LENGTHS ARE TO BE DETERMINED IN THE FIELD. POST SIZES ARE COMPUTED BASED ON INFORMATION FURNISHED ON THE STANDARD SHEETS AND THE VTRANS "SIGN POST DESIGN GUIDELINE".

PROJECT NAME: ROYALTON - MIDDLESEX
PROJECT NUMBER: IMG SIGN(19)

FILE NAME:	090106_tss_int3.xls	PLOT DATE:	8/12/2009
PROJECT LEADER:	CRB	DRAWN BY:	JH
DESIGNED BY:	BDB	CHECKED BY:	DAM
TRAFFIC SIGN SUMMARY SHEET # 37		SHEET 89	OF 163