STATE OF VERMONT
AGENCY OF TRANSPORTATION

TRAFFIC SIGN SUMMARY SHEET 38

MILE MARKER, STATION OR SIGN NUMBER	SIGN LEGEND	SIGN DIMENSIONS EA	WIDTH (in)	HEIGHT (in)	NEW & SALVAGED SIGNS "A"	"B"	SALV SIGN	SALV TIS	EXIST POST RETAIN	EXIST POST SALVAGE	NEW SIGN POSTS NO. OF POSTS	FLANGED CHANNEL lb/ft 1.12	2.0	3.0	SQUARE STEEL (in) 1.75 lb/ft 1.88	2.0 lb/ft 2.42	2.5 lb/ft 3.35	ANCHOR	SLEEVE	TUBULAR ALUMINUM DIA (in) 3.0 lb/ft 1.3	4.0 lb/ft 1.7	4.0Mod lb/ft 1.7	TUBULAR STEEL DIA (in) FND-ATION	3.0 lb/ft 7.6	3.5 lb/ft 9.0	4.0 lb/ft 10.8	5.0 lb/ft 14.6	W-SHAPE STEEL FTG. SIZE 24"	30"	WEIGHT	POST SIZE	SIGN FRAME	REMARKS	SIGN DETAIL DETAIL ON SHEET NUMBER	STD. SHEET NUMBER
1.960 VT 107 LT		1	24	12	2.00																												M3-4 GREEN ON WHITE		
		1	24	12	2.00																												M3-3 WHITE ON BLUE		
		1	24	12	2.00																												M3-1 WHITE ON BLUE		
		1	30	24	5.00																												M1-5		E-136B
		1	24	24	4.00																												M1-1		
		1	24	24	4.00																												M1-1		
		1	21	15	2.19																												M6-3 GREEN ON WHITE		
		1	21	15	2.19																											#3A	M6-3 WHITE ON BLUE		
		1	21	15	2.19																												M6-1R WHITE ON BLUE		
		1	24	12	2.00																												M3-1 WHITE ON BLUE BACK TO BACK		
		1	24	24	4.00																												M1-1 BACK TO BACK		
		1	21	15	2.19						2												2	X									M6-1L WHITE ON BLUE BACK TO BACK		
1.970 VT 107 RT		1	24	12	2.00																												M3-2 GREEN ON WHITE		
		1	24	12	2.00																												M4-5 GREEN ON WHITE		
		1	30	24	5.00						2				X		2															M1-5		E-136B
		1	24	24	4.00																										#1A	M1-5		E-136B
2.000 VT 107 LT		1	72	12	6.00																												D1-1a		E-123
		1	72	12	6.00																												D1-1a		E-123
	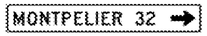	1	72	12	6.00						2												2	X								D1-1a		E-123
2.000 VT 107 RT	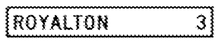	1	72	12	6.00						2				X		2															D2-1		E-123
2.008 VT 107 CL		1	24	30	5.00																												R4-7		
		1	18	18	2.25						1				X		1	1														OM1-1		
		1	18	18	2.25																												BACK TO BACK OM1-1		
2.038 VT 107 LT		1	21	15	2.19																												M2-1 WHITE ON BLUE		
		1	24	24	4.00						1				X		1															M1-1		
2.040 VT 107 RT		1	30	30	6.25						1				X		1															W10-2		
												FT	FT	FT	FT	FT 108.5	FT		EA. 1	LB	LB	LB		LB 363.4	LB	LB	LB							
SUBTOTALS SHEET 38		SF 92.70	SF	EA.	SF				FT			FT 108.5								LB			EA. 4	LB 363.4				EA.	EA.	LB				

FINAL POST LENGTHS ARE TO BE DETERMINED IN THE FIELD. POST SIZES ARE COMPUTED BASED ON INFORMATION FURNISHED ON THE STANDARD SHEETS AND THE VTRANS "SIGN POST DESIGN GUIDELINE".

PROJECT NAME: ROYALTON - MIDDLESEX
PROJECT NUMBER: IMG SIGN(19)

FILE NAME: 090106_tss_int3.xls
PROJECT LEADER: CRB
DESIGNED BY: BDB
TRAFFIC SIGN SUMMARY SHEET # 38

PLOT DATE: 8/12/2009
DRAWN BY: JH
CHECKED BY: DAM
SHEET 90 OF 163