STATE OF VERMONT
AGENCY OF TRANSPORTATION

TRAFFIC SIGN SUMMARY SHEET 41

MILE MARKER, STATION OR SIGN NUMBER	SIGN LEGEND	SIGN DIMENSIONS EA	WIDTH (in)	HEIGHT (in)	NEW & SALVAGED SIGNS "A"	"B"	SALV SIGN	SALV TIS	EXIST POST RETAIN	EXIST POST SALVAGE	NEW SIGN POSTS NO. OF POSTS	FLANGED CHANNEL lb/ft 1.12	2.0	3.0	SQUARE STEEL (in) 1.75 lb/ft 1.88	2.0 lb/ft 2.42	2.5 lb/ft 3.35	ANCHOR	SLEEVE	TUBULAR ALUMINUM DIA (in) 3.0 lb/ft 1.3	4.0 lb/ft 1.7	4.0Mod lb/ft 1.7	TUBULAR STEEL DIA (in) FND-ATION	3.0 lb/ft 7.6	3.5 lb/ft 9.0	4.0 lb/ft 10.8	5.0 lb/ft 14.6	W-SHAPE STEEL FTG. SIZE 24"	30"	WEIGHT	POST SIZE	SIGN FRAME	REMARKS	SIGN DETAIL DETAIL ON SHEET NUMBER	STD. SHEET NUMBER
0.235 RAMP C LT		1	30	30	6.25																												R1-1		
		1	30	30	6.25																												BACK TO BACK		
																																	R5-1		
		1	36	12	3.00						1					X		1															R6-1L		
																																	BACK TO BACK		
		1	36	12	3.00																												R6-1R		
0.235 RAMP C RT		1	30	30	6.25																												R1-1		
		1	30	30	6.25																												BACK TO BACK		
																																	R5-1		
		1	36	12	3.00						1									X													R6-1L		
																																	BACK TO BACK		
		1	36	12	3.00																												R6-1R		
INT #4 0.030 RAMP D RT		1	36	36	9.00																												VR-046		E-142
		1	36	36	9.00						2									X													VR-002		E-142
0.264 RAMP D RT		1	30	30	6.25						1					X		1															R3-2		
INT #4 2.280 VT 66 LT		1	24	24	4.00																												R8-3a		
	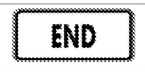	1	24	12	2.00						1					X		1															M4-6 BLACK ON WHITE		
2.280 VT 66 RT		1	21	15	2.19																												M2-1 WHITE ON BLUE		
		1	24	24	4.00						1					X		1															M1-1		
2.320 VT 66 LT		1	30	30	6.25																												W7-1b "9%"		
		1	24	18	3.00						2					X		2															W7-2		
2.380 VT 66 RT	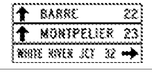	1	72	12	6.00						2												2	X									D1-1a		E-123
		1	72	12	6.00																												D1-1a		E-123
		1	72	12	6.00																												D1-1a		E-123
												FT	FT	FT	FT	FT 87.7	FT		EA.	LB 66.5	LB	LB		LB 177.9	LB	LB	LB								
SUBTOTALS SHEET 41		SF 100.69	SF	EA.	SF							FT			FT 87.7					LB 66.5			EA. 2	LB 177.9				EA.	EA.	LB					

FINAL POST LENGTHS ARE TO BE DETERMINED IN THE FIELD. POST SIZES ARE COMPUTED BASED ON INFORMATION FURNISHED ON THE STANDARD SHEETS AND THE VTRANS "SIGN POST DESIGN GUIDELINE".

PROJECT NAME: ROYALTON-MIDDLESEX
PROJECT NUMBER: IMG SIGN(19)

FILE NAME: 090106_tss_int4.xls
PROJECT LEADER: CRB
DESIGNED BY: BDB
TRAFFIC SIGN SUMMARY SHEET # 41

PLOT DATE: 8/12/2009
DRAWN BY: JH
CHECKED BY: DAM
SHEET 93 OF 163