STATE OF VERMONT
AGENCY OF TRANSPORTATION

TRAFFIC SIGN SUMMARY SHEET 44

MILE MARKER, STATION OR SIGN NUMBER	SIGN LEGEND	SIGN DIMENSIONS EA	SIGN DIMENSIONS WIDTH (in)	SIGN DIMENSIONS HEIGHT (in)	NEW & SALVAGED SIGNS "A"	NEW & SALVAGED SIGNS "B"	NEW & SALVAGED SIGNS SALV SIGN	NEW & SALVAGED SIGNS SALV TIS	EXIST POST RETAIN	EXIST POST SALVAGE	NEW SIGN POSTS NO. OF POSTS	FLANGED CHANNEL lb/ft 1.12	FLANGED CHANNEL lb/ft 2.0	FLANGED CHANNEL lb/ft 3.0	SQUARE STEEL (in) lb/ft 1.75	SQUARE STEEL (in) lb/ft 2.0	SQUARE STEEL (in) lb/ft 2.5	ANCHOR	SLEEVE	TUBULAR ALUMINUM DIA (in) lb/ft 3.0	TUBULAR ALUMINUM DIA (in) lb/ft 4.0	TUBULAR ALUMINUM DIA (in) lb/ft 4.0Mod	TUBULAR STEEL DIA (in) FND-ATION	TUBULAR STEEL DIA (in) lb/ft 3.0	TUBULAR STEEL DIA (in) lb/ft 3.5	TUBULAR STEEL DIA (in) lb/ft 4.0	TUBULAR STEEL DIA (in) lb/ft 5.0	W-SHAPE STEEL FTG. SIZE 24"	W-SHAPE STEEL FTG. SIZE 30"	W-SHAPE STEEL WEIGHT	W-SHAPE STEEL POST SIZE	SIGN FRAME	REMARKS	SIGN DETAIL DETAIL ON SHEET NUMBER	SIGN DETAIL STD. SHEET NUMBER
2.485 VT 66 RT	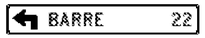	1	72	12	6.00																													D1-1a		E-123
		1	24	12	2.00																													M3-1 WHITE ON BLUE		
		1	24	24	4.00																													M1-1		
		1	21	15	2.19						2									X														M5-1L WHITE ON BLUE		
2.540 VT 66 LT		1	30	30	6.25						1					X		1																VR-921L		E-145A
2.540 VT 66 RT		1	30	30	6.25						1					X		1																VR-921L		E-145A
2.580 VT 66 LT	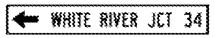	1	72	12	6.00																													D1-1a		E-123
		1	24	12	2.00																													M3-3 WHITE ON BLUE		
		1	24	24	4.00																													M1-1		
		1	21	15	2.19						2									X														M5-1L WHITE ON BLUE		
2.595 VT 66 RT		1	24	12	2.00																													M3-1 WHITE ON BLUE		
		1	24	24	4.00																													M1-1		
		1	21	15	2.19						1					X		1																M6-1L WHITE ON BLUE		
												FT	FT	FT	FT	FT 46.8	FT		EA.	LB 98.4	LB	LB		LB	LB	LB	LB								
		SUBTOTALS SHEET 44			SF 49.07	SF	EA.	SF				FT			FT 46.8					LB 98.4			EA.	LB				EA.	EA.	LB					

FINAL POST LENGTHS ARE TO BE DETERMINED IN THE FIELD. POST SIZES ARE COMPUTED BASED ON INFORMATION FURNISHED ON THE STANDARD SHEETS AND THE VTRANS "SIGN POST DESIGN GUIDELINE".

PROJECT NAME: ROYALTON-MIDDLESEX
PROJECT NUMBER: IMG SIGN(19)

FILE NAME:	090106_tss_int4.xls	PLOT DATE:	8/12/2009
PROJECT LEADER:	CRB	DRAWN BY:	JH
DESIGNED BY:	BDB	CHECKED BY:	DAM
TRAFFIC SIGN SUMMARY SHEET # 44		SHEET 96	OF 163