STATE OF VERMONT
AGENCY OF TRANSPORTATION

TRAFFIC SIGN SUMMARY SHEET 47

MILE MARKER, STATION OR SIGN NUMBER	SIGN LEGEND	SIGN DIMENSIONS EA	WIDTH (in)	HEIGHT (in)	NEW & SALVAGED SIGNS "A"	"B"	SALV SIGN	SALV TIS	EXIST POST RETAIN	EXIST POST SALVAGE	NEW SIGN POSTS NO. OF POSTS	FLANGED CHANNEL lb/ft 1.12	2.0	3.0	SQUARE STEEL (in) 1.75 lb/ft 1.88	2.0 lb/ft 2.42	2.5 lb/ft 3.35	ANCHOR	SLEEVE	TUBULAR ALUMINUM DIA (in) 3.0 lb/ft 1.3	4.0 1.7	4.0Mod 1.7	TUBULAR STEEL DIA (in) FND-ATION	3.0 lb/ft 7.6	3.5 lb/ft 9.0	4.0 lb/ft 10.8	5.0 lb/ft 14.6	W-SHAPE STEEL FTG. SIZE 24"	30"	WEIGHT	POST SIZE	SIGN FRAME	REMARKS	SIGN DETAIL DETAIL ON SHEET NUMBER	STD. SHEET NUMBER
INT #5																																			
0.040 RAMP A RT		1	36	36	9.00						2					X		2															W3-1		
0.071 RAMP A RT		1	24	12	2.00																											M3-4 GREEN ON WHITE		
		1	24	12	2.00																											M3-2 GREEN ON WHITE		
	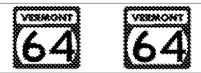	1	24	24	4.00																											M1-5		E-136B
		1	24	24	4.00																											M1-5		E-136B
		1	21	15	2.19																										#2	M6-1L GREEN ON WHITE		
		1	21	15	2.19																											M6-2R GREEN ON WHITE		
		1	24	12	2.00																											M4-5 GREEN ON WHITE		
		1	24	12	2.00																											M4-5 GREEN ON WHITE		
	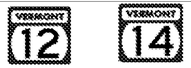	1	24	24	4.00																											M1-5		E-136B
		1	24	24	4.00																											M1-5		E-136B
		1	21	15	2.19						2												2	X							#2	M6-1L GREEN ON WHITE		
		1	21	15	2.19																											M6-2R GREEN ON WHITE		
0.099 RAMP A RT	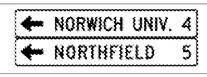	1	72	12	6.00																											D1-1a		E-123
		1	72	12	6.00																											D1-1a		E-123
	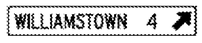	1	72	12	6.00						2												2	X								D1-1a		E-123
0.127 RAMP A LT	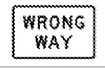	1	54	48	18.00																												145		
		1	36	24	6.00																											BACK TO BACK R5-1a		
		1	24	24	4.00						2							2						X								R9-4a		
0.127 RAMP A RT	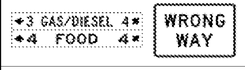	1	72	10	5.00																											VD-502G		E-133
		1	72	10	5.00																											VD-502F		E-133
		1	36	24	6.00																											R5-1a BACK TO BACK		
	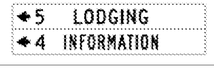	1	72	10	5.00																											VD-502L		E-133
		1	72	10	5.00																											VD-502I		E-133
		1	72	10	5.00						2												2	X								VD-502C		E-133
0.142 RAMP A LT		1	18	18	2.25						1				X			1														OM1-1		

												FT	FT	FT	FT 9.5	FT 29.2	FT		EA.	LB	LB	LB		LB 785.3	LB	LB	LB								
SUBTOTALS SHEET 47		SF 121.01	SF	EA.	SF			FT			FT 38.7			LB	EA. 6		LB 785.3			EA.	EA.	LB														

FINAL POST LENGTHS ARE TO BE DETERMINED IN THE FIELD. POST SIZES ARE COMPUTED BASED ON INFORMATION FURNISHED ON THE STANDARD SHEETS AND THE VTRANS "SIGN POST DESIGN GUIDELINE".

PROJECT NAME: ROYALTON-MIDDLESEX
PROJECT NUMBER: IMG SIGN(19)

FILE NAME: 090106_tss_int5.xls
PROJECT LEADER: CRB
DESIGNED BY: BDB
TRAFFIC SIGN SUMMARY SHEET # 47

PLOT DATE: 8/12/2009
DRAWN BY: JH
CHECKED BY: DAM
SHEET 99 OF 163